


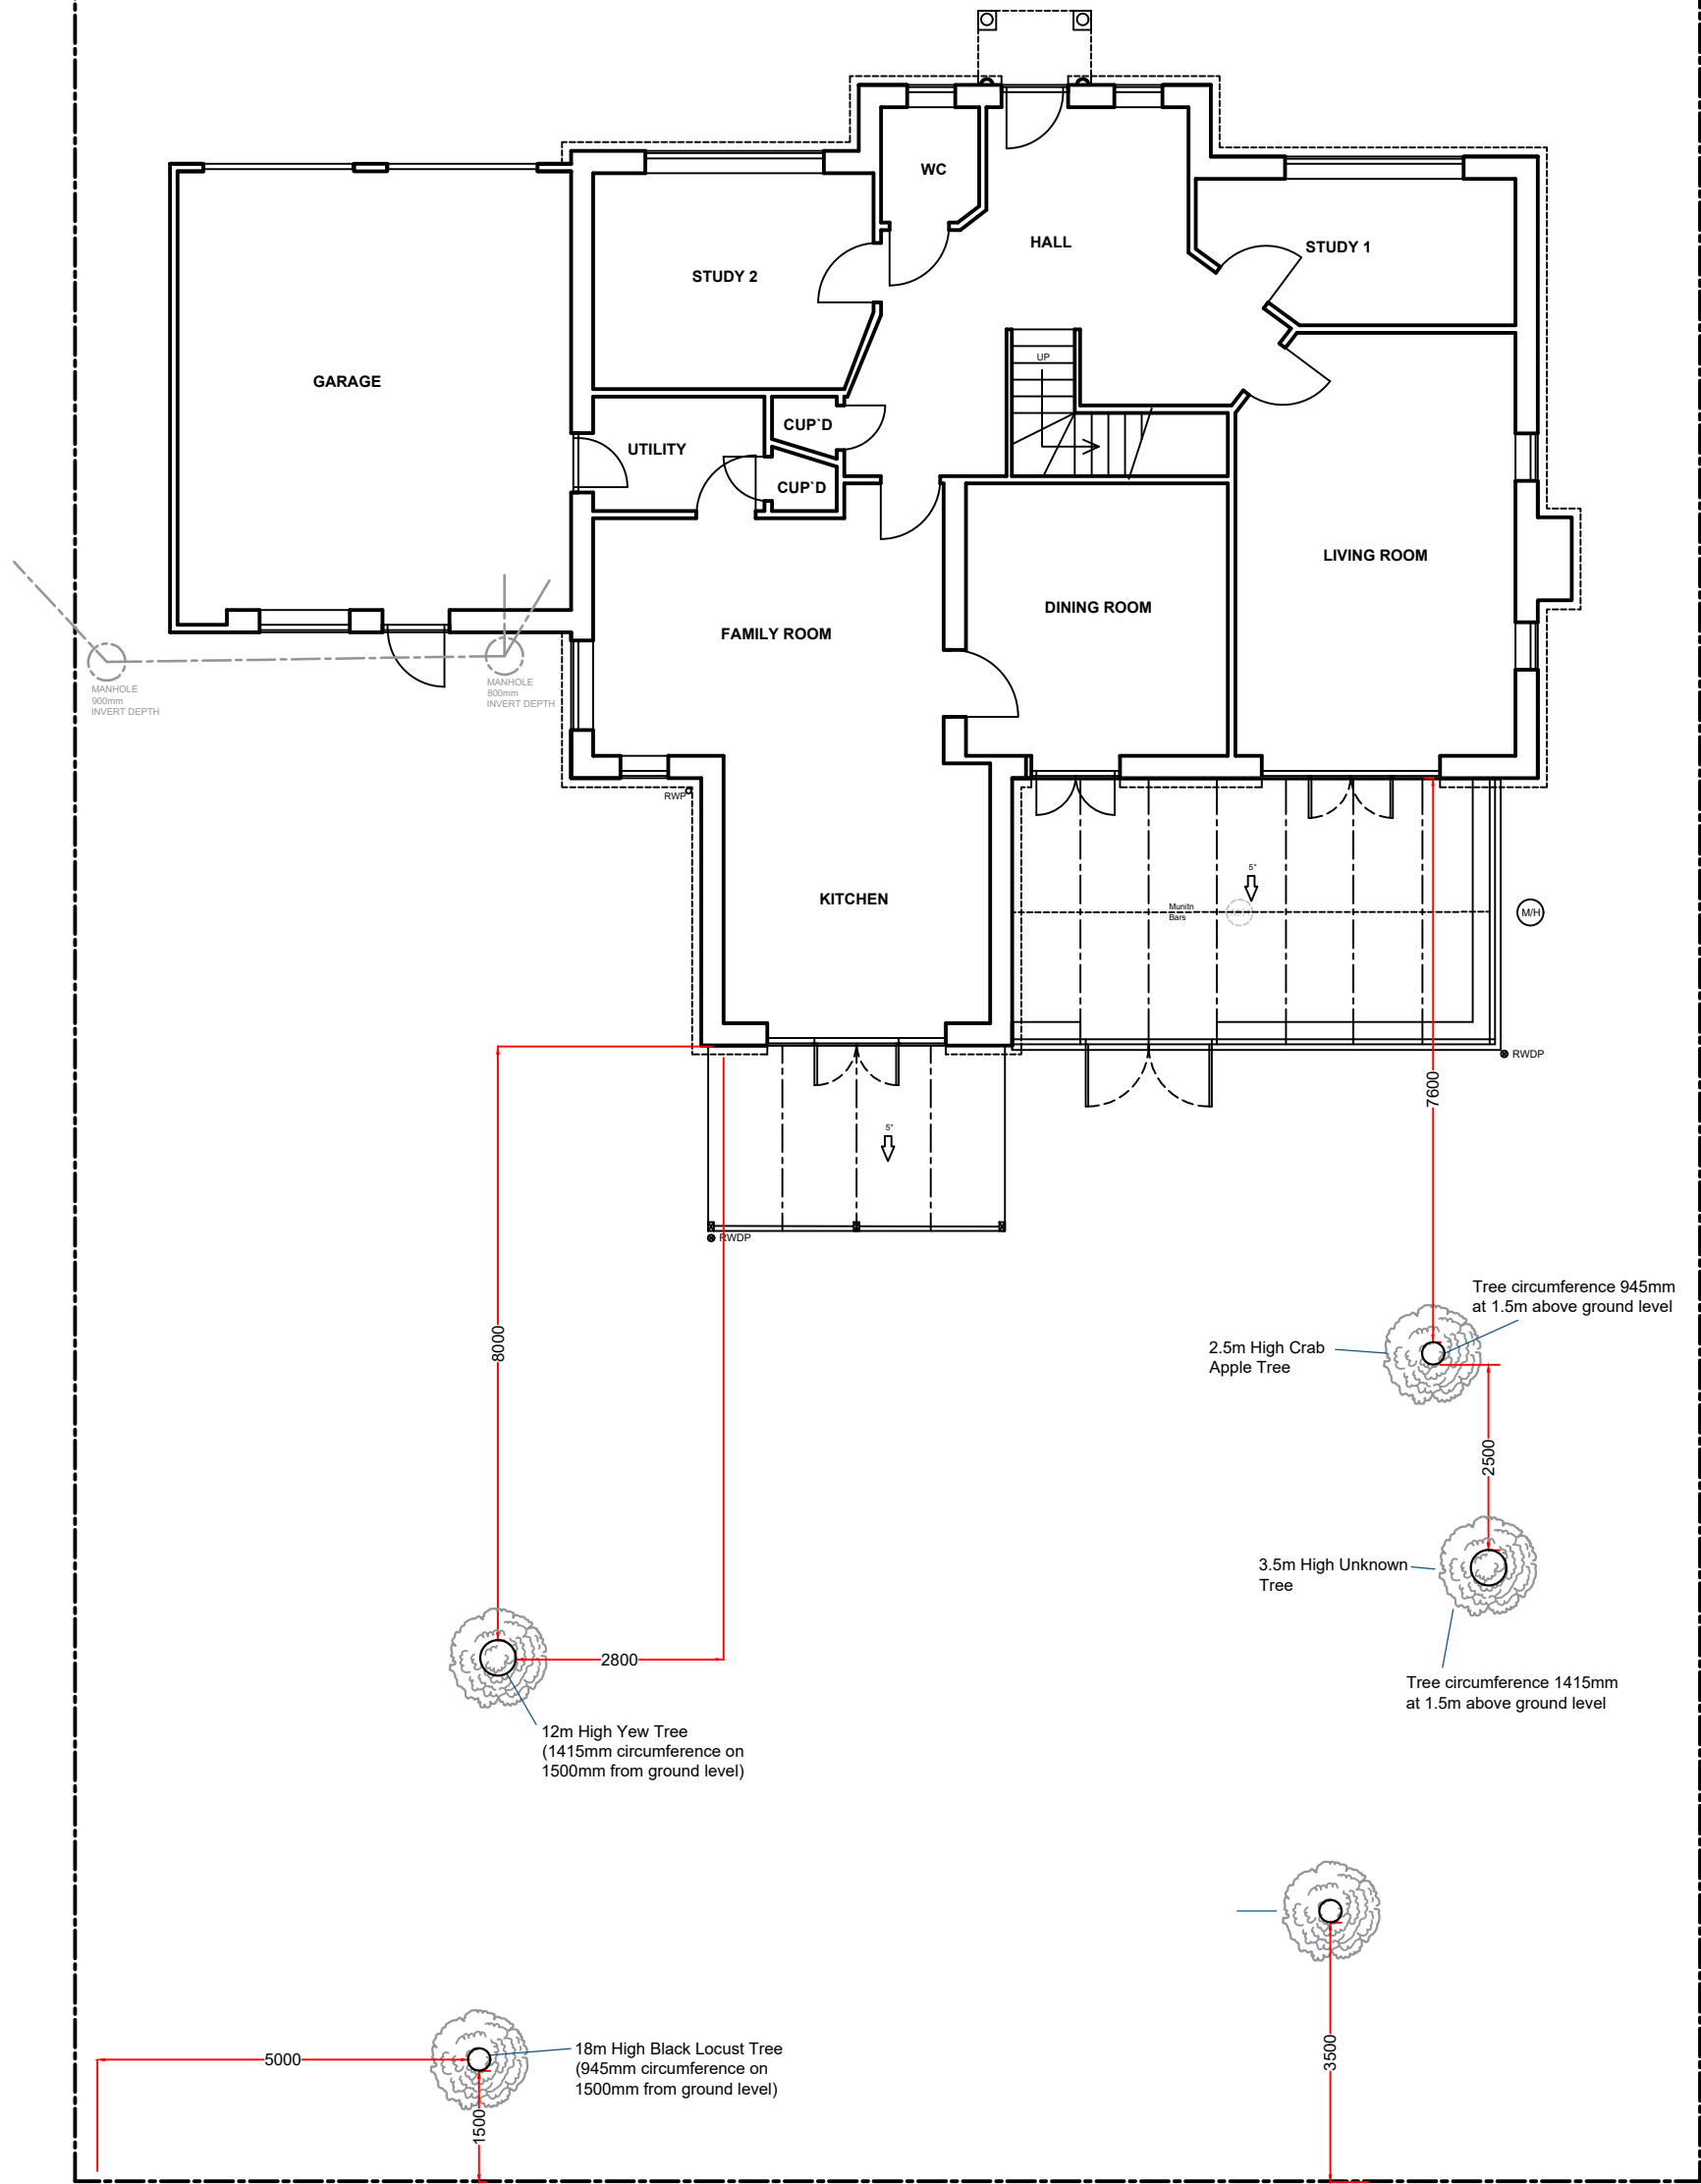

Notes:
Any drawings or plans depicted make no allowance for the provision of any tie bars within the roof of the proposed conservatory. This can only be determined once the roof is put into manufacture.

This drawing is the copyright of Anglian Home Improvements and must not be re-issued, loaned or copied without their consent. All dimensions are in millimetres (mm) unless noted otherwise. Do not use for base laying purposes

Produced on A3 paper

Revisions (Starting from bottom)

Rev	Date	Description	By
B	02/09/18	REPLICA DESIGN REVISED FROM 06/07/18 AMENDMENTS, KNOCK THROUGH AND PREVIOUS UNIT INSTALL ADDED	SDr
A	06/07/18	REPLICA DESIGN AMENDED	SDr

Aspect 2



Telephone: 0845 437 3600

Drawing title: **Existing Plan Layout**

Contract No. : **099/97428B** Page 3

Proposed: PVCu REPLICA EXTENSION
At: 17 COPPERFIELDS CAVERSHAM
READING
BERKSHIRE
RG4 7PQ
For : Mr. YOOVIDHYA

Drawers initials: **SDr** Scale : 1:100 Date: 01/12/17

Customer Approval

Signed.....

Dated.....