


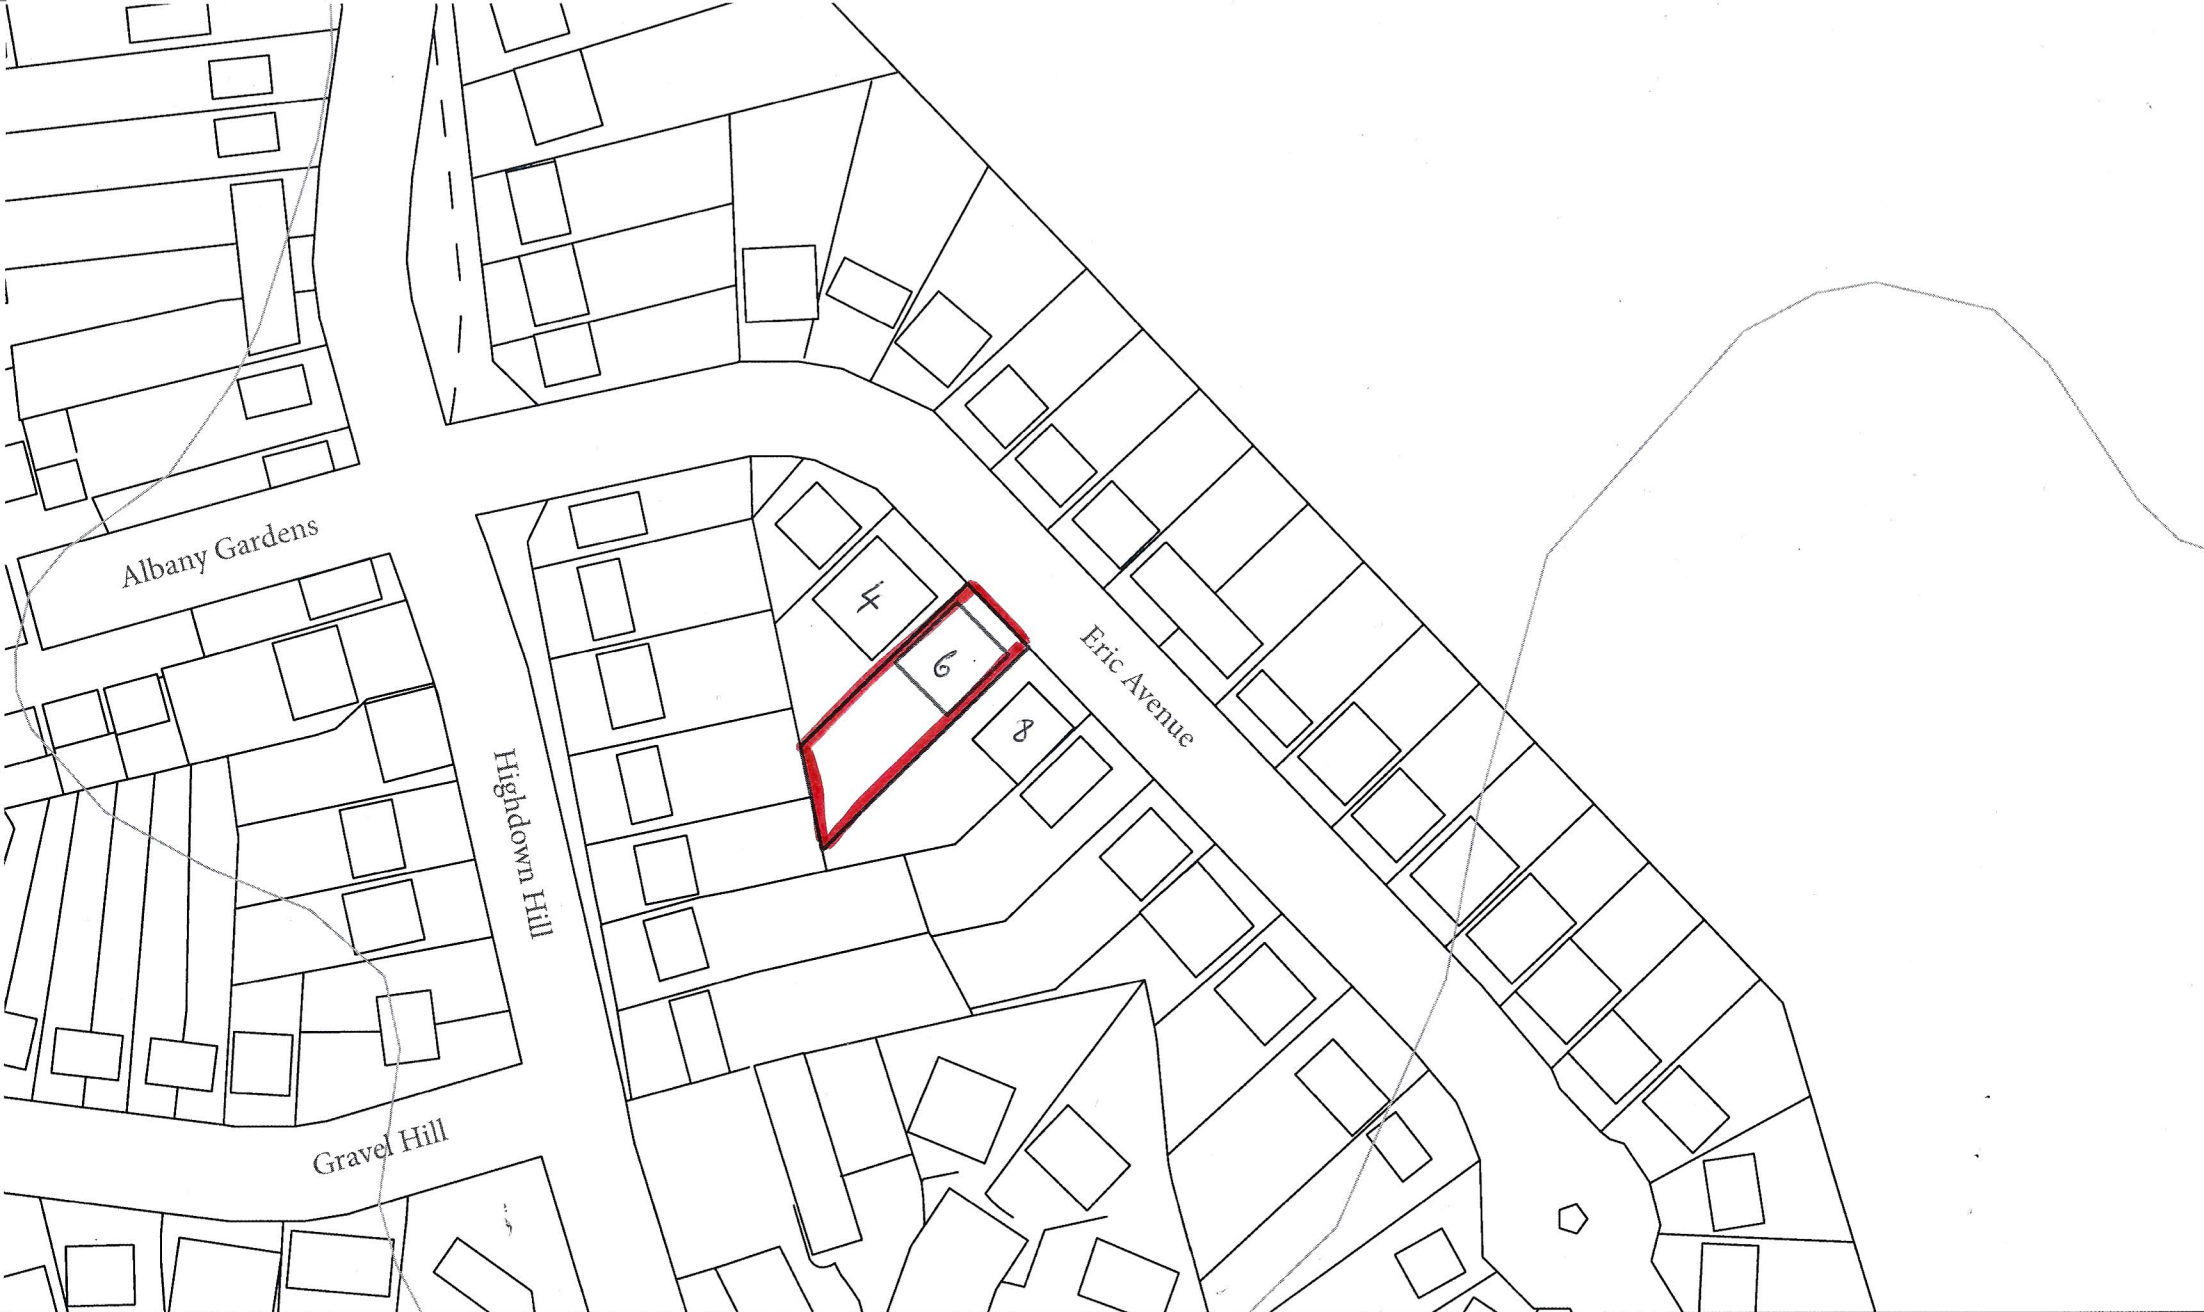

PROJECT

Extension

ADDRESS

6 Eric Avenue, Emmer Green, Reading,

DRAWING

Location Plan

DRAWING NUMBER

1

NORTH



SCALE 1:1250

INTELLECTUAL PROPERTY

© COPYRIGHT CARL HARRIS

UNLESS OTHERWISE AGREED IN WRITING; ALL RIGHTS TO USE THIS DOCUMENT ARE SUBJECT TO PAYMENT IN FULL OF ALL CARL HARRIS FEES. THIS DOCUMENT MAY ONLY BE USED FOR THE EXPRESS PURPOSE FOR WHICH IT HAS BEEN CREATED AND DELIVERED, A WRITING BY THOMAS RANDALL-PAGE; AND THIS DOCUMENT

REV 0
DATE 16/11/2018
FOR Planning Permission

PROJECT
Extension

ADDRESS
6 Eric Avenue, Emmer Green, Reading,
Berkshire, RG4 8QX

DRAWING
Existing Block Plan
DRAWING NUMBER : 2

DRAWING KEY

NORTH



SCALE
1:500

SIZE
A3

STATUS
Seeking approval

INTELLECTUAL PROPERTY
© COPYRIGHT CARL HARRIS
UNLESS OTHERWISE AGREED IN WRITING; ALL RIGHTS TO
MENT ARE SUBJECT TO PAYMENT IN FULL OF ALL CARL H
THIS DOCUMENT MAY ONLY BE USED FOR THE EXPRESS F





PROJECT
Extension

ADDRESS
6 Eric Avenue, Emmer Green, Reading, Berks
RG4 8QX

DRAWING
Proposed Block Plan

DRAWING NUMBER
1/03

NORTH



SIZE
A3

SCALE
1:500

STATUS
Seeking approval

INTELLECTUAL PROPERTY
© COPYRIGHT CARL HARRIS
UNLESS OTHERWISE AGREED IN WRITING; ALL RIGHTS TO U
MENT ARE SUBJECT TO PAYMENT IN FULL OF ALL CARL HAF