


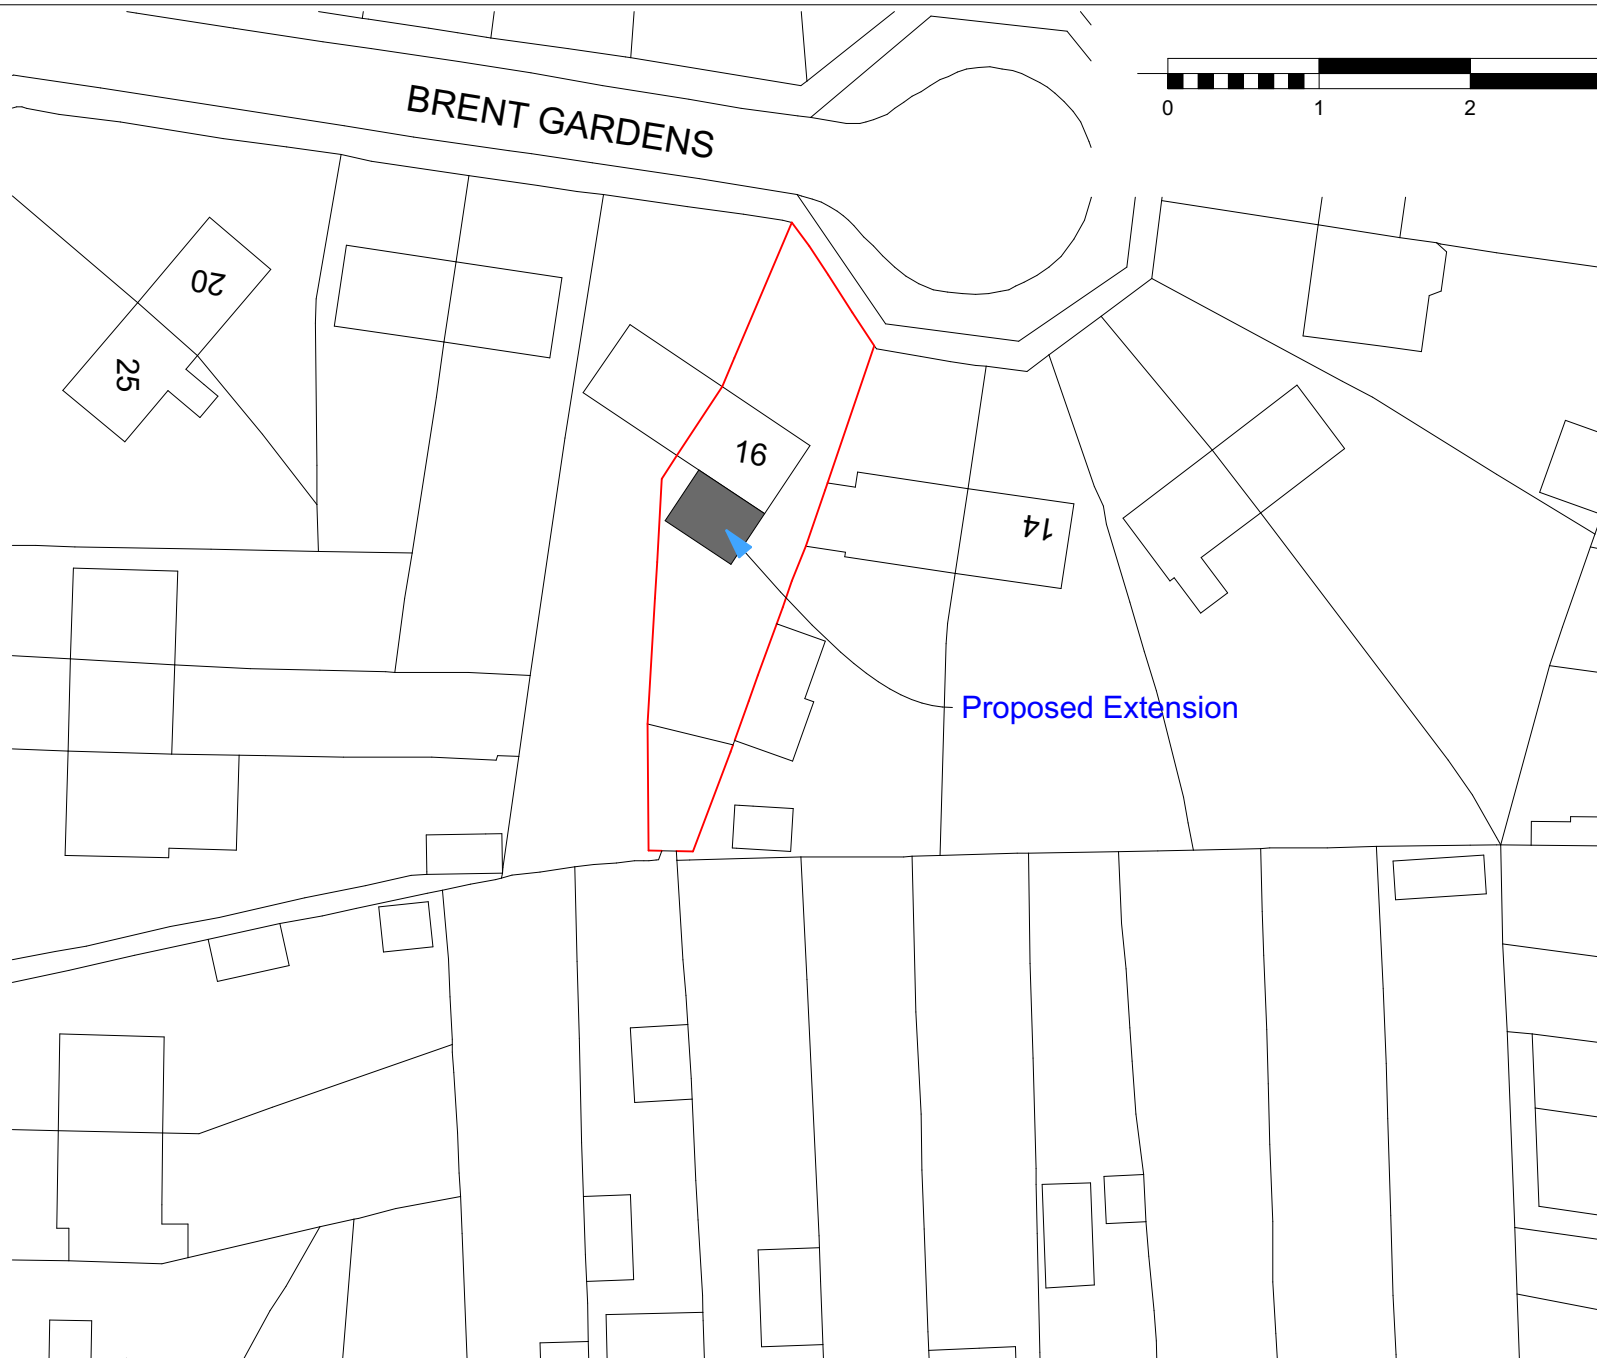

1

Block Plan
1:500

Revisions	Date
All dimensions to be checked on site prior to the commencement of any construction. This drawing may not be reproduced in any part or form without the written consent of I.M. Top Construction Ltd	

ALL COPYRIGHTS RESERVED

I.M.Top Construction Ltd.

**14 Tyberton Place
Reading
Rg1 6ES**

**office@top-construction.co.uk
www.top-construction.co.uk**

Project	Back extension and internal alterations at: 16 Brent Garden, Reading, Rg2 7SS		
Client	Terry Benham		
Title	Block Plan		
Drawn	Scale	Date	
Irek	As shown	2017-02-01	
Drawing No	Rev		
Rev1.BR.2017.01.05.2@A4	3		

16 Brent Gardens - Study Planning Plan (A-Bridge Ground Floor only single stage).pdf