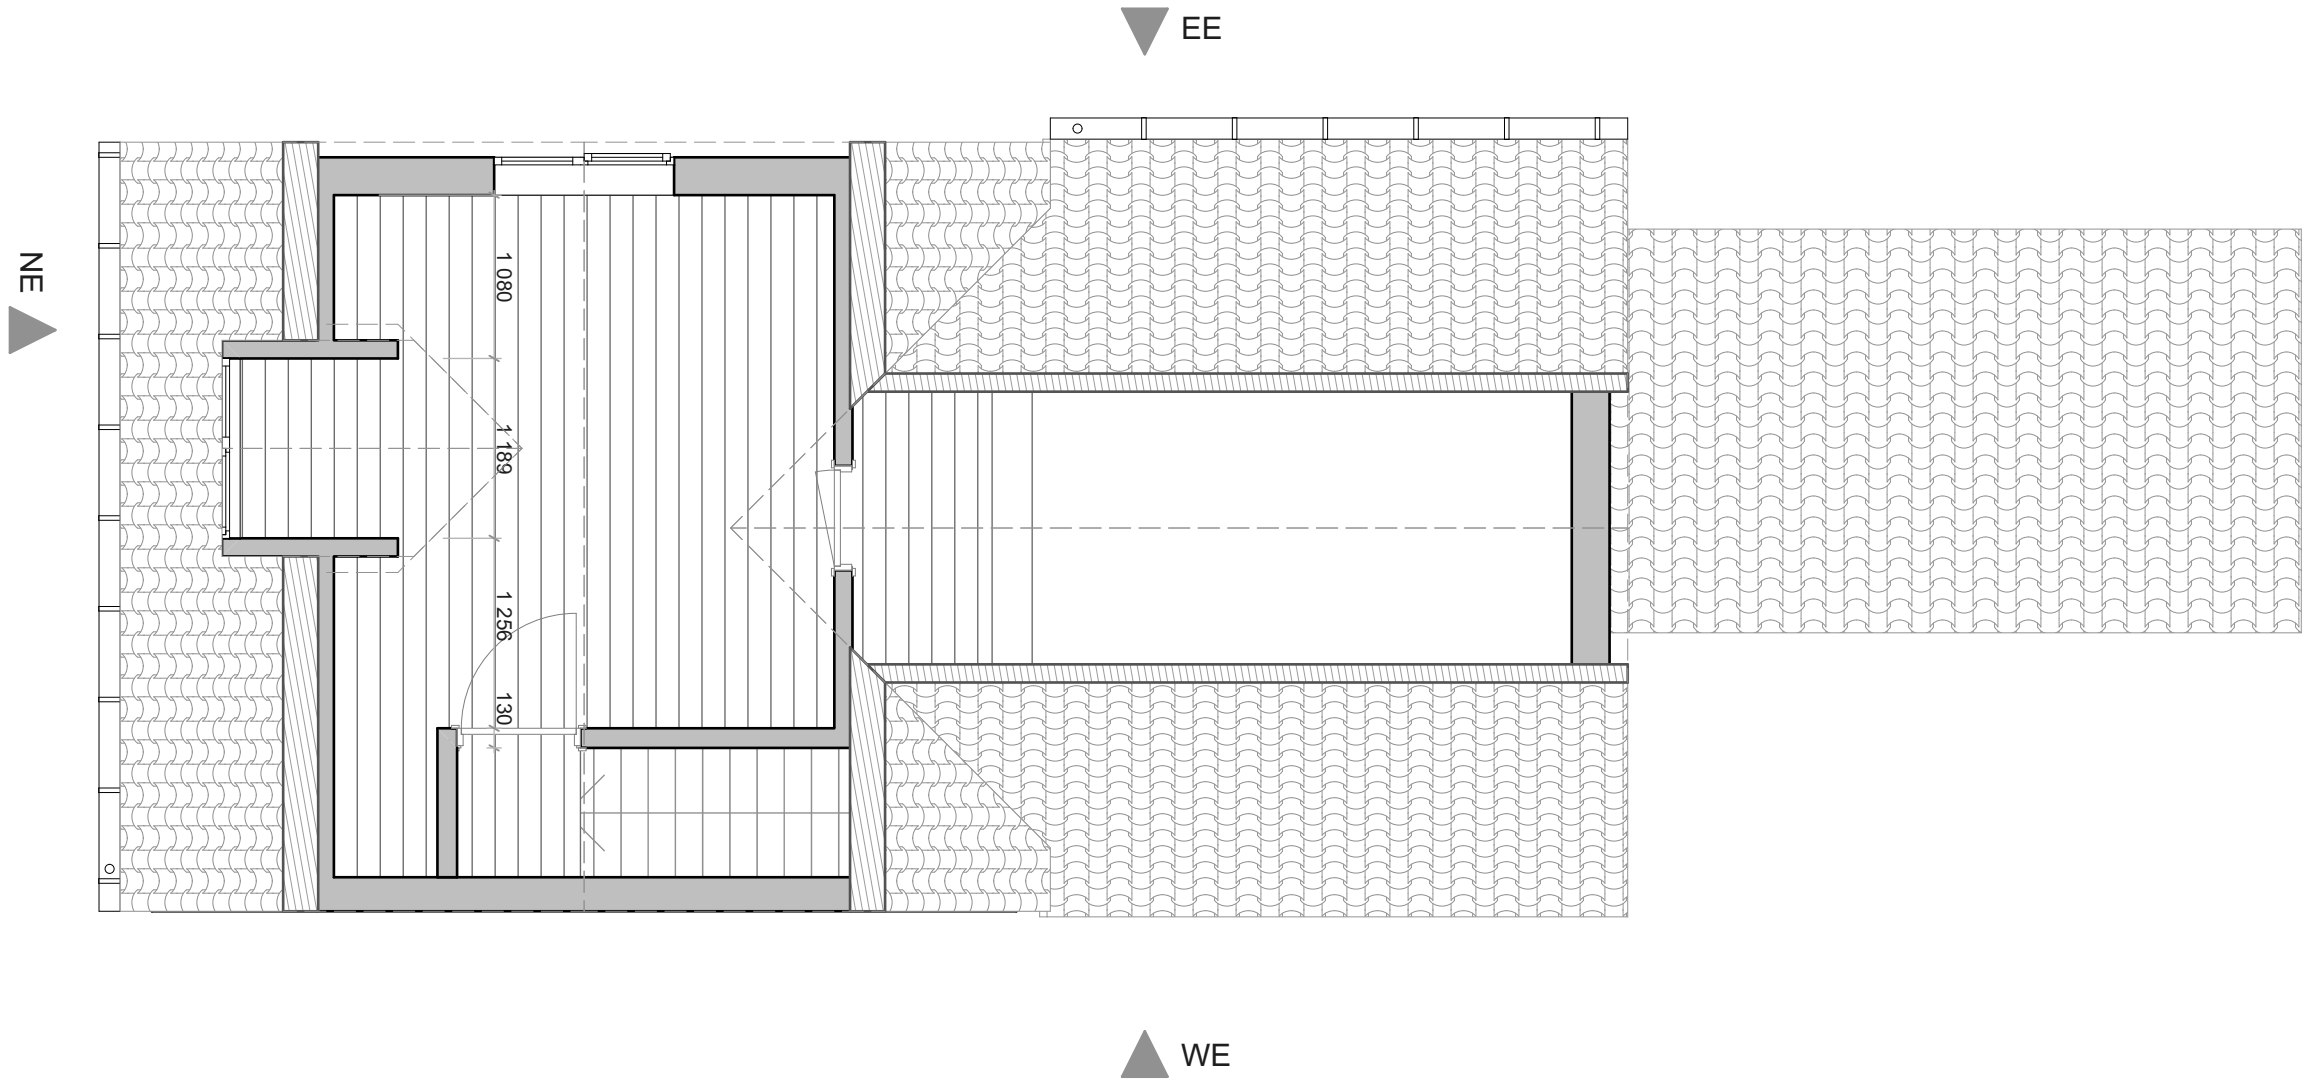


1
-

Roof/Loft as Existing
1:50

Revisions Date
All dimensions to be checked on site prior to the commencement of any construction.
This drawing may not be reproduced in any part or form without the written
consent of I.M. Top Construction Ltd

ALL COPYRIGHTS RESERVED

I.M.Top Construction Ltd.

14 Tyberton Place
Reading
RG1 6ES

office@top-construction.co.uk
www.top-construction.co.uk

Project
-
-
Internal alterations
7 Church St, Reading RG1 2SB

Client
David Jenkins

Title
Existing Loft Plan

Drawn Scale Date
Irek As shown 2018-05-30

Drawing No Rev
180530_01.9@A3 R0

