

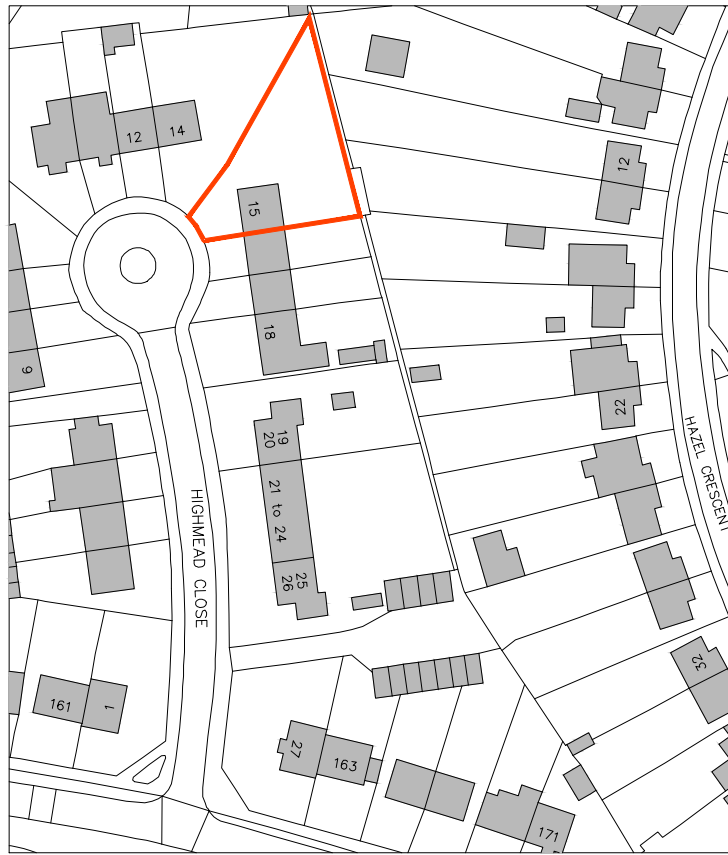


LOCATION PLAN
1:1250


(c) Crown copyright, All rights reserved. 2018. License number 0100031673

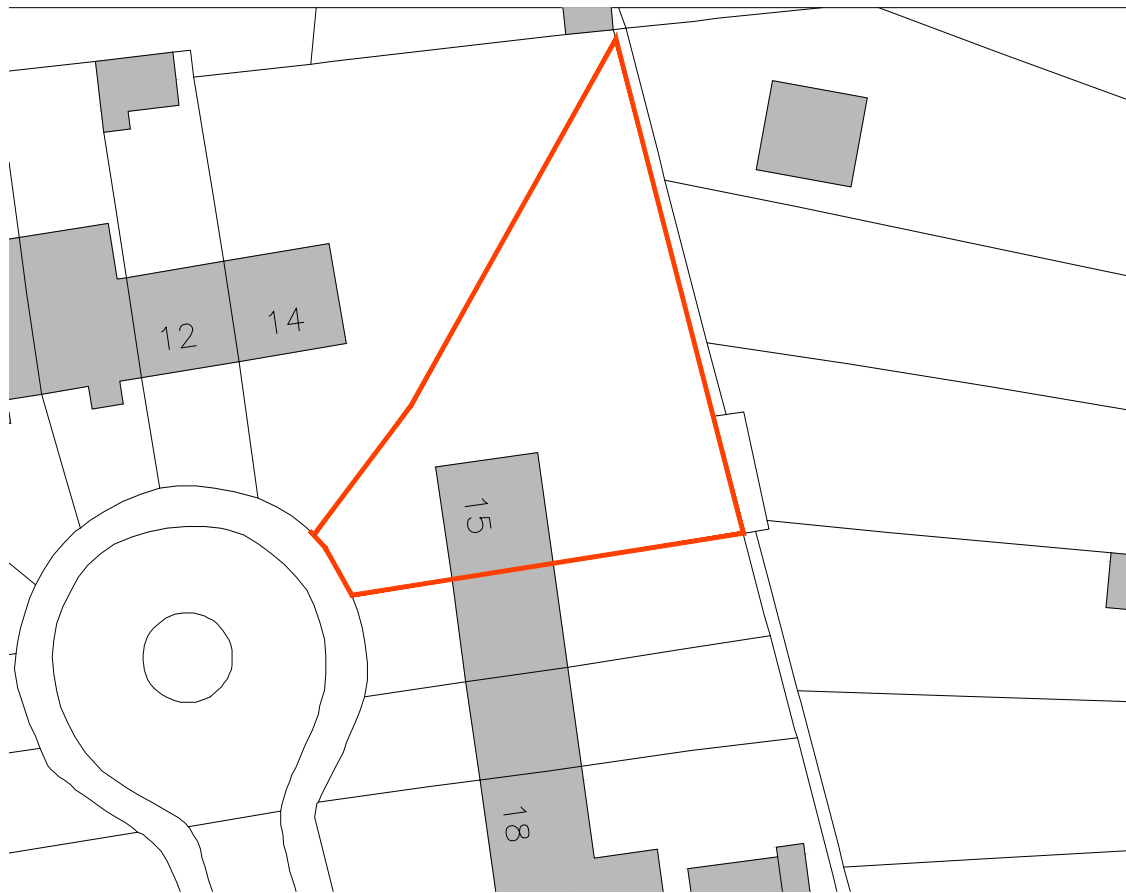

EXISTING BLOCK PLAN
1:500

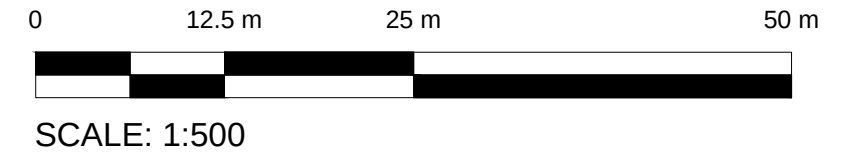

PROPOSED BLOCK PLAN
1:500

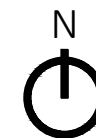

PLANNING

Project:
15 Highmead Close

Client
Duane Hill

Drawing Title:
LOCATION AND BLOCK PLAN

Scale: 1:1250@A3	Dwg. No.: 15HIGH-PL01	Rev.: --
1:500@A3		
Drawn by: --		
Date: 07/18		