

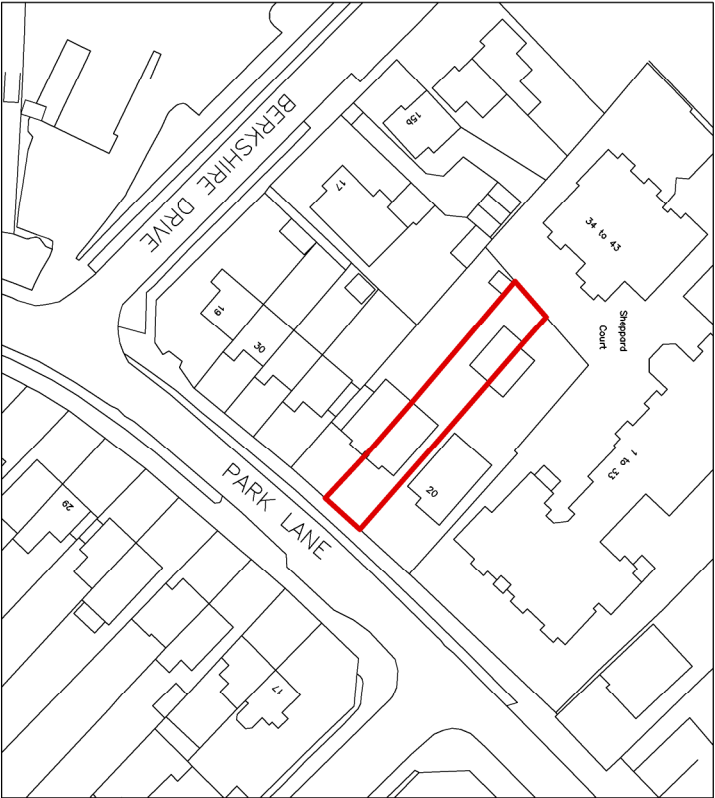


Rev	Date	Revision	OR	REVIEW
-	00.00.00	.	.	.
.	00.00.00	.	.	.
.	00.00.00	.	.	.

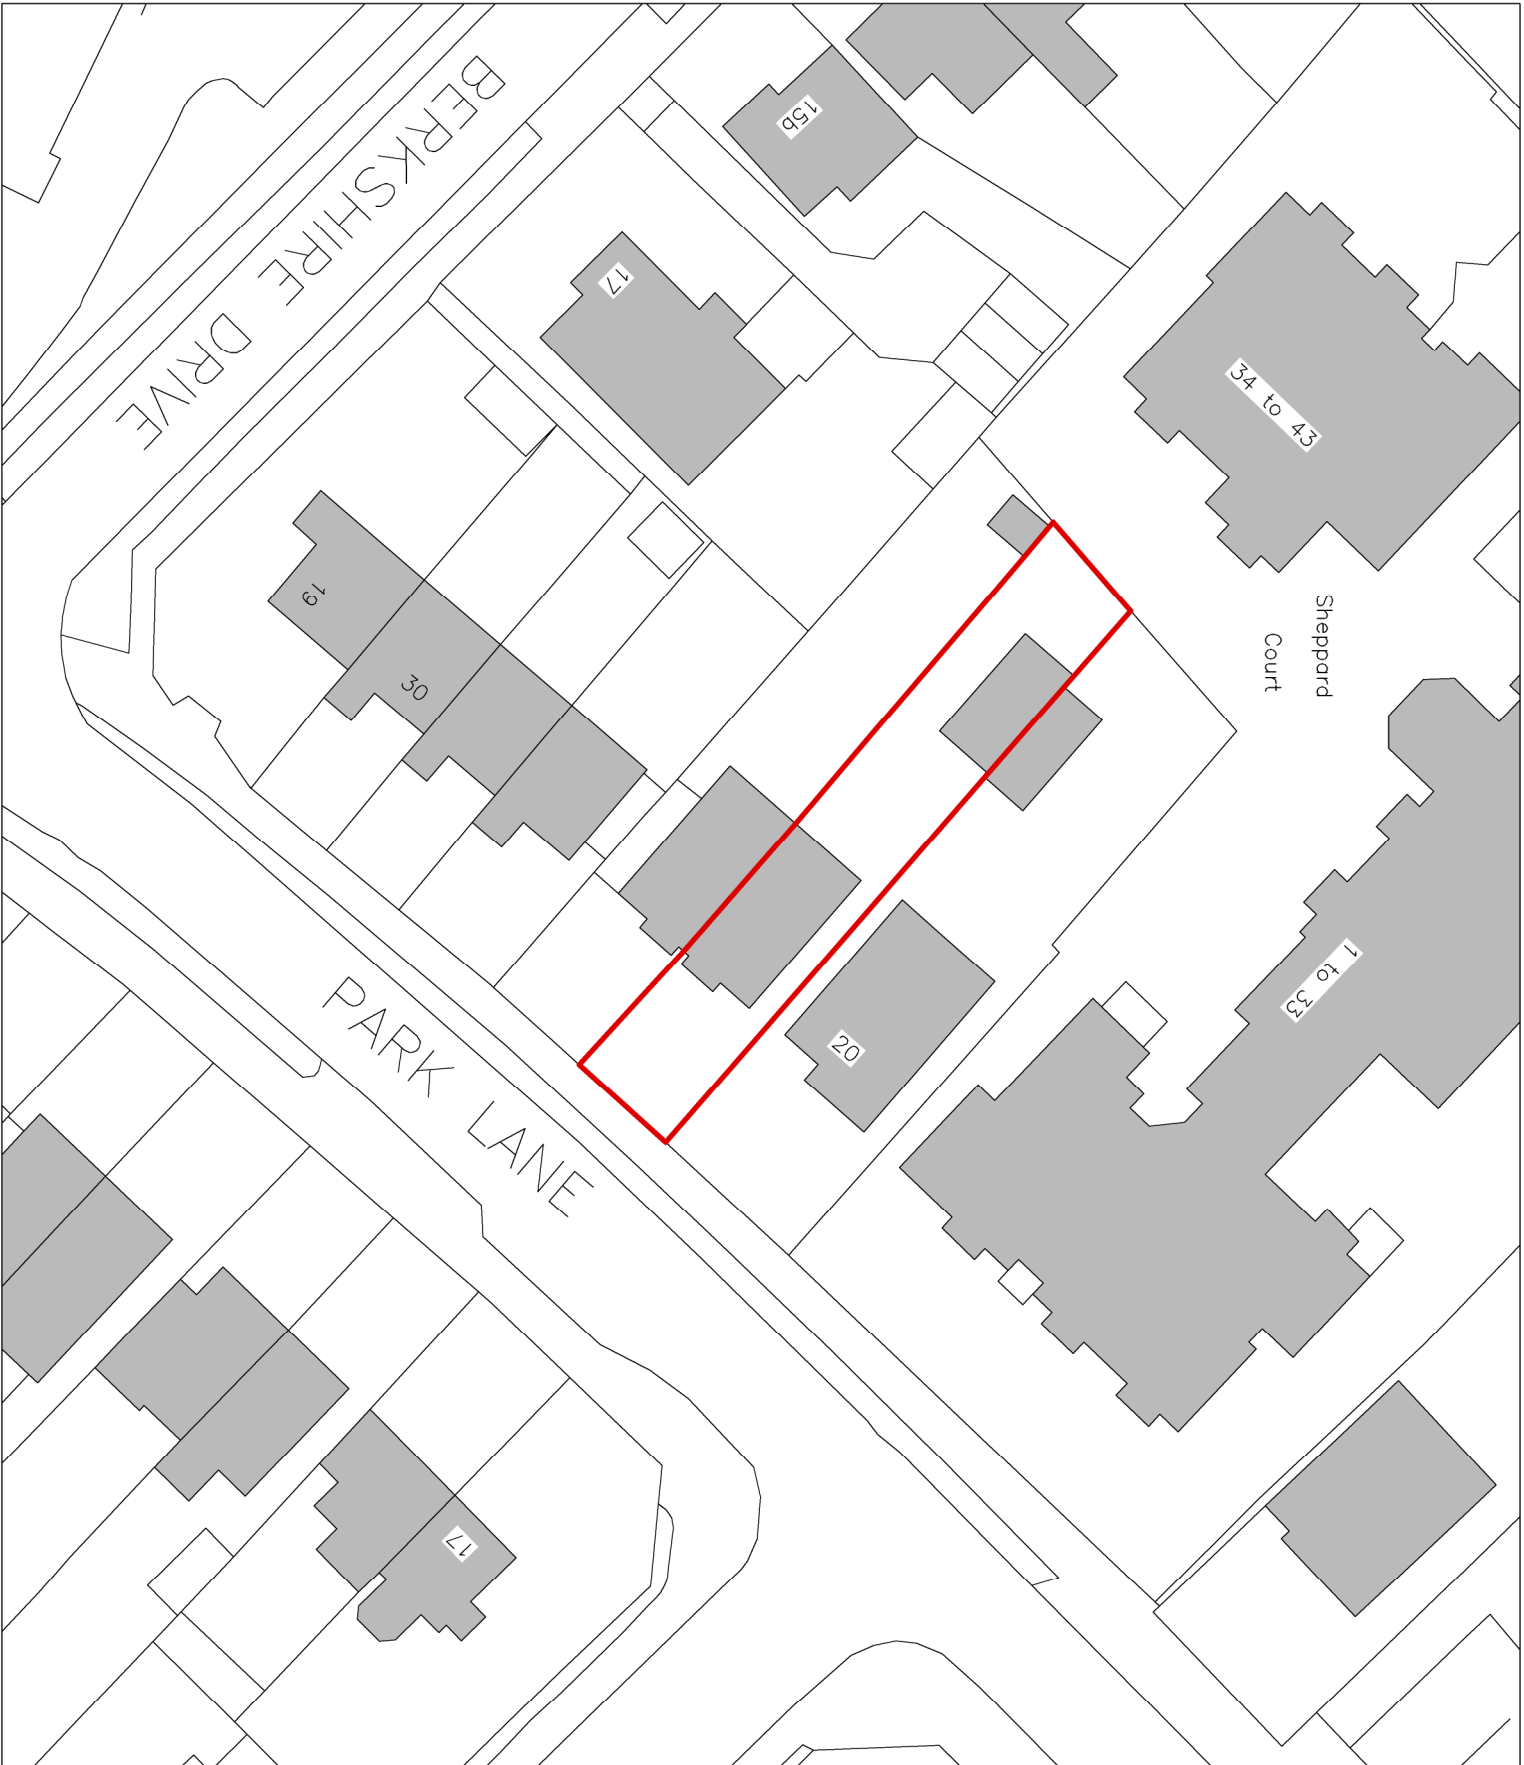

LOCATION PLAN

SCALE 1:1250

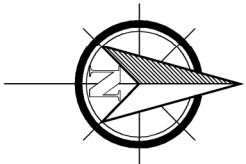

BLOCK PLAN

SCALE 1:500