

© This drawing is to be read in conjunction with the Consultant's drawings.
Any discrepancies to be reported to B.E.S.T prior to commencement of works.
Work from marked dimension only. **Do not** scale from this drawing.
All dimensions and levels to be checked on site by Contractor.

Building Compliance Building Surveyors Building Consultants

Notes:

Rev	By	Description	Date
-----	----	-------------	------

Status:



Client: William Hall


Project: 70-72 Whitley Street
Reading
RG2 0EG

Title: Land Registry Lease Plan

Date: JULY 2018 Scale@A3: 1:100

Drawn: AB Checked: JAS

Proj. No: TFB01 Drg. No: 01 Rev:

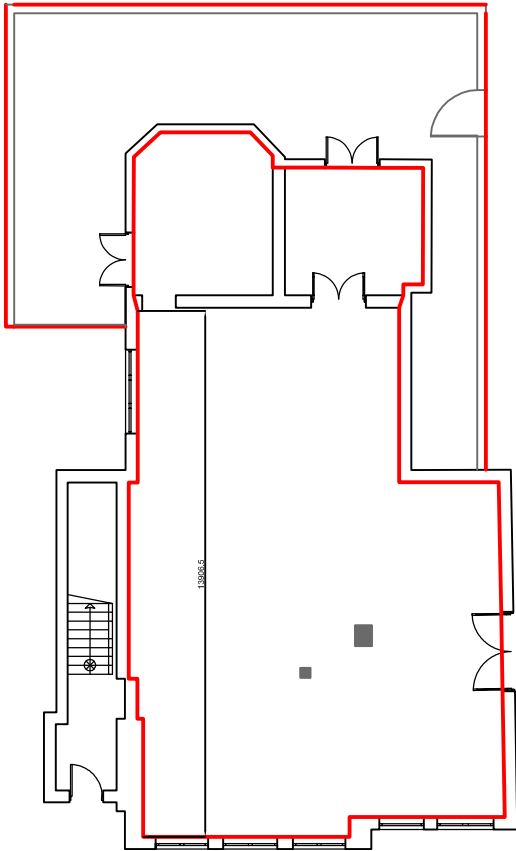


GROUND FLOOR

151.96 SQ/M / 1,635.6 SQ/FT


William Hall
70-72 WHITLEY STREET
RG2 0EQ
READING

Scale: 1:200

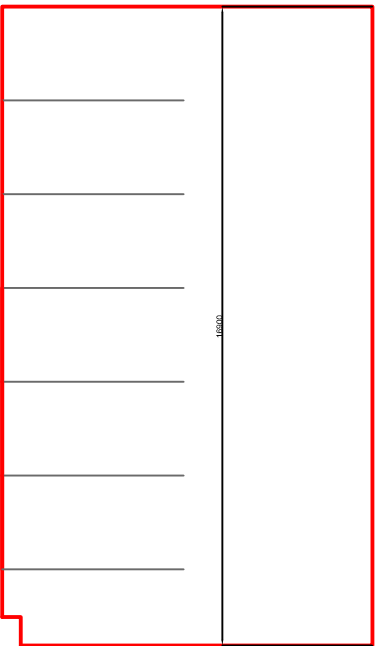

CAR PARK

160.07 SQ/M / 1,722.9 SQ/FT

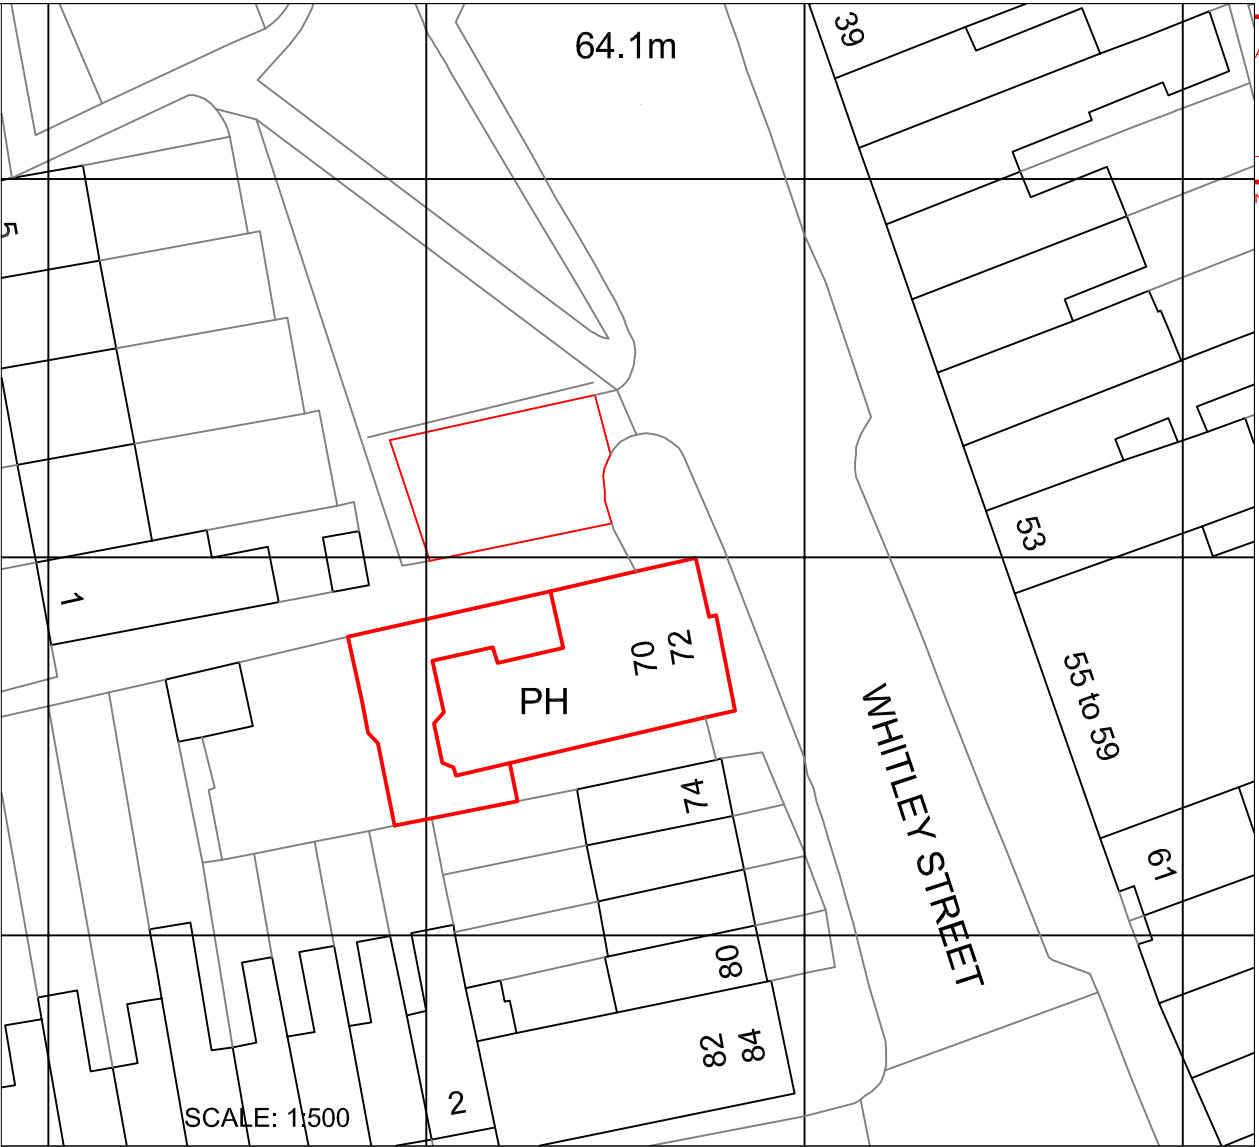

© Crown copyright and database rights 2018 OS 100053143
Reproduction in whole or part is prohibited without the prior permission of Ordnance Survey.

SCALE: 1:1250