



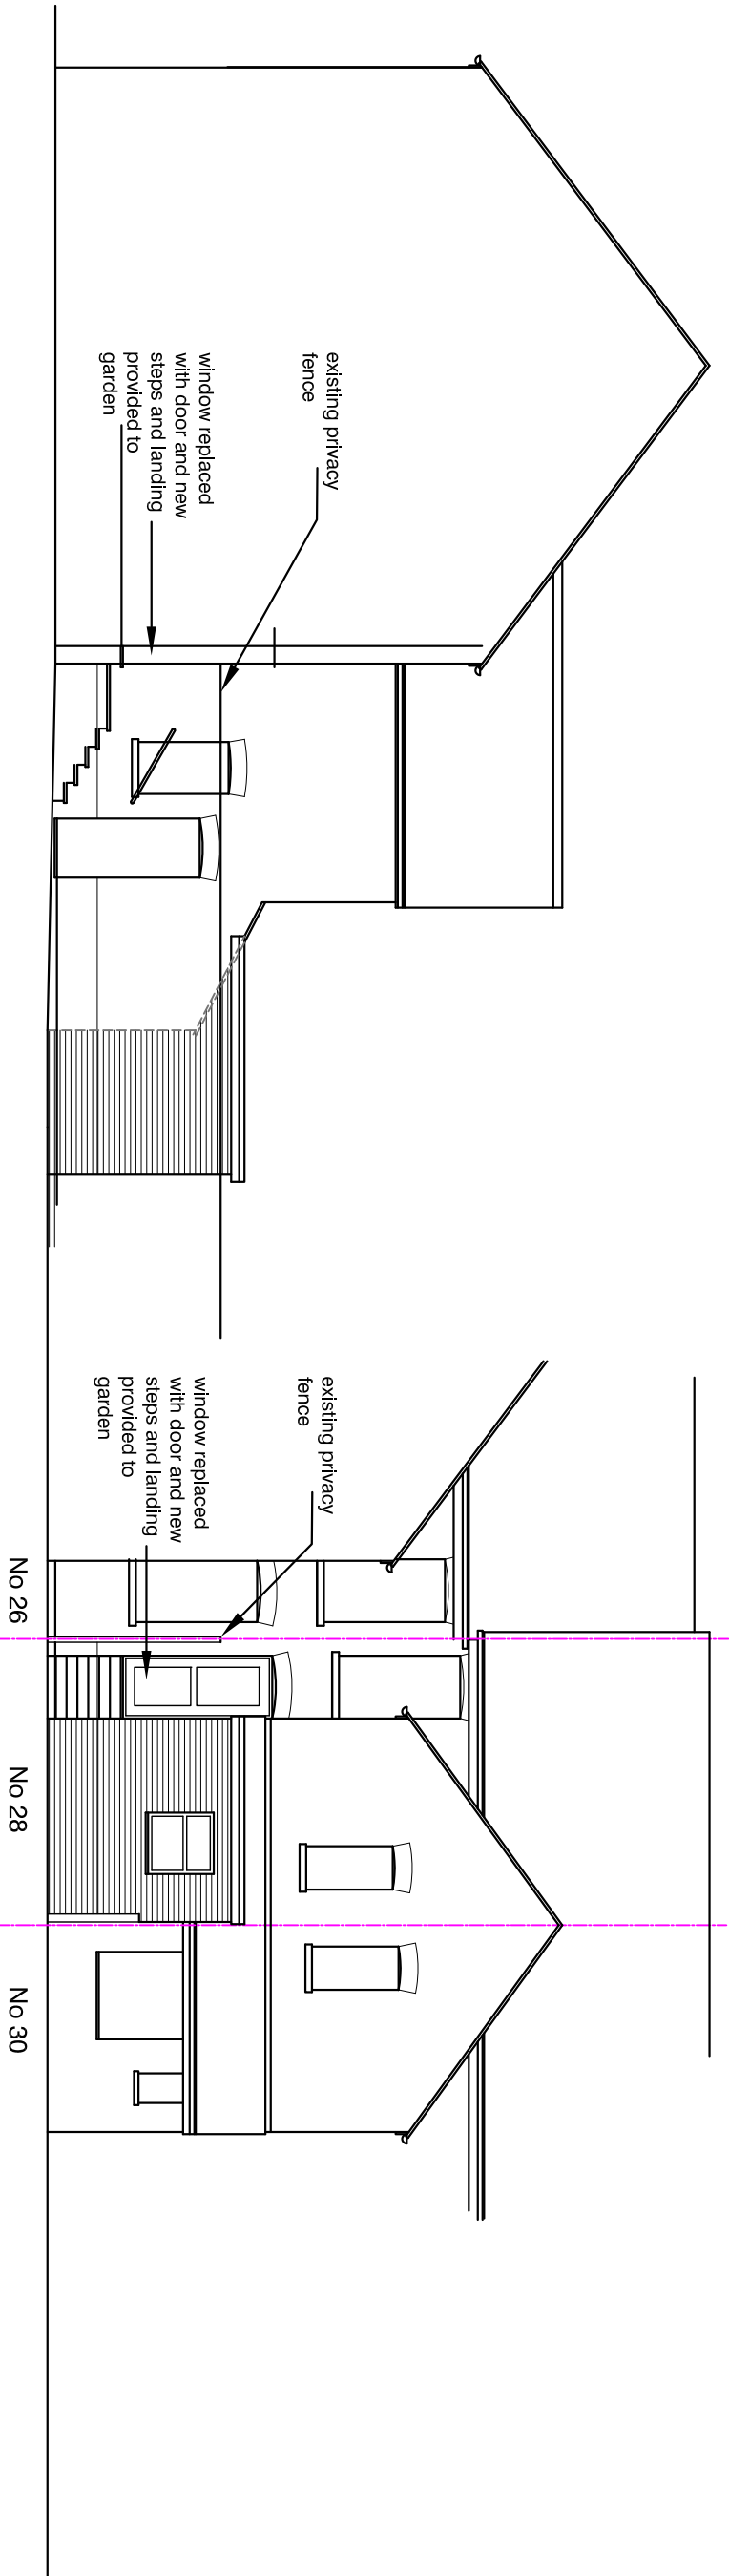


sectional side elevation viewed from No 26

rear

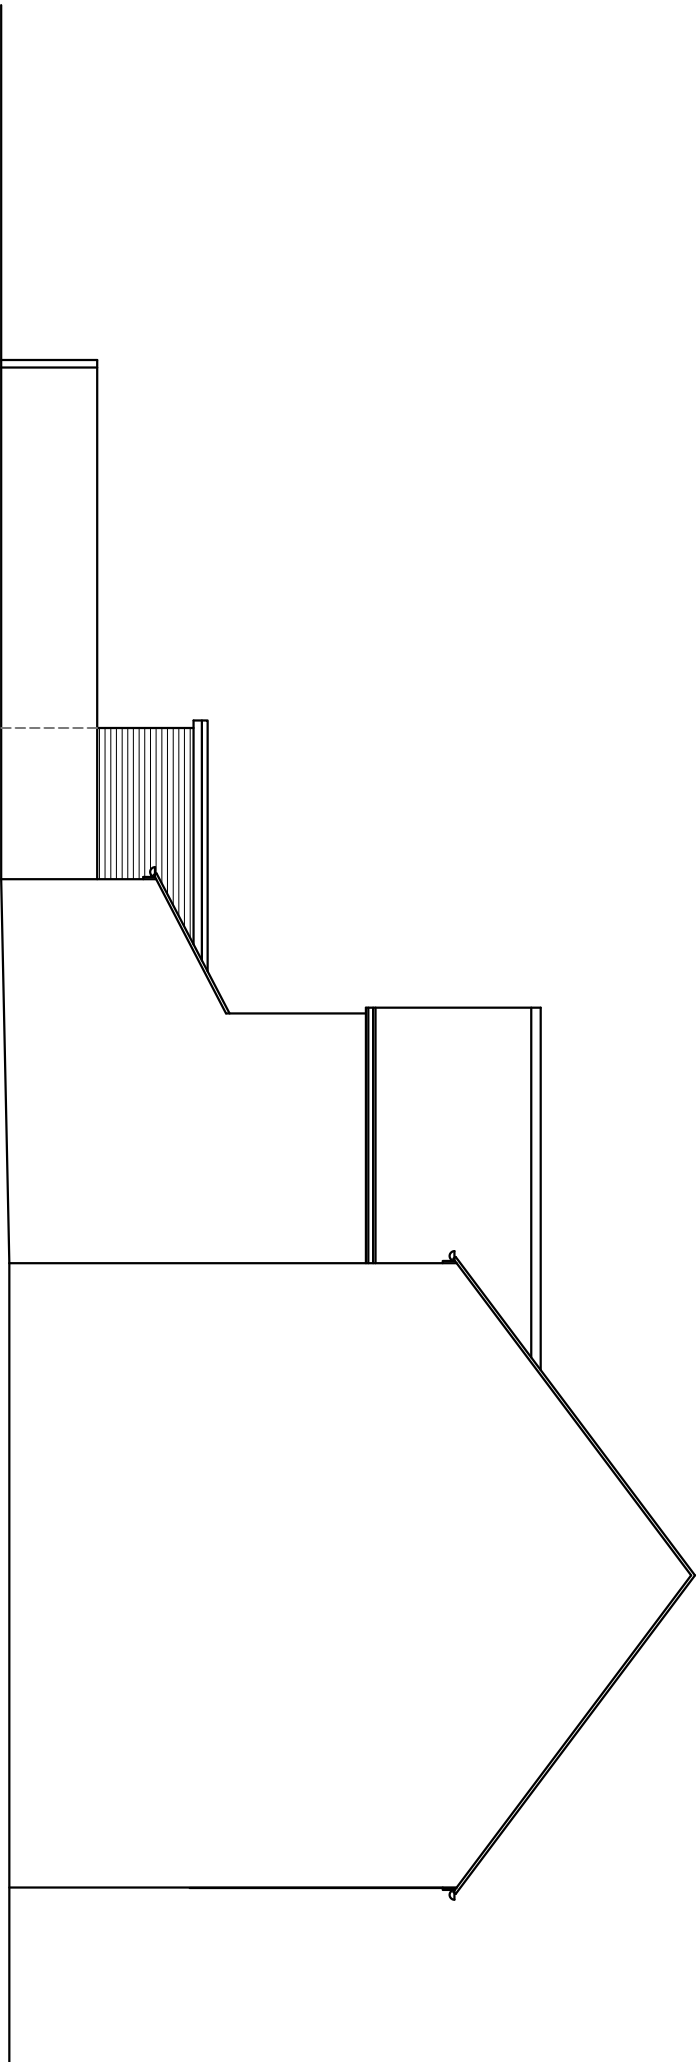

sectional side viewed from No 30

PROPOSED ELEVATIONS 1:100

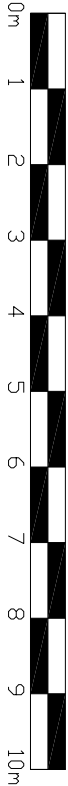

Proposed Single Storey Rear Extension to provide improved kitchen and wash facilities, and replacement of window with door access to garden to existing dwelling
at 28 Cardigan Gardens, Reading RG1 5QP
for Mr Kochhar