

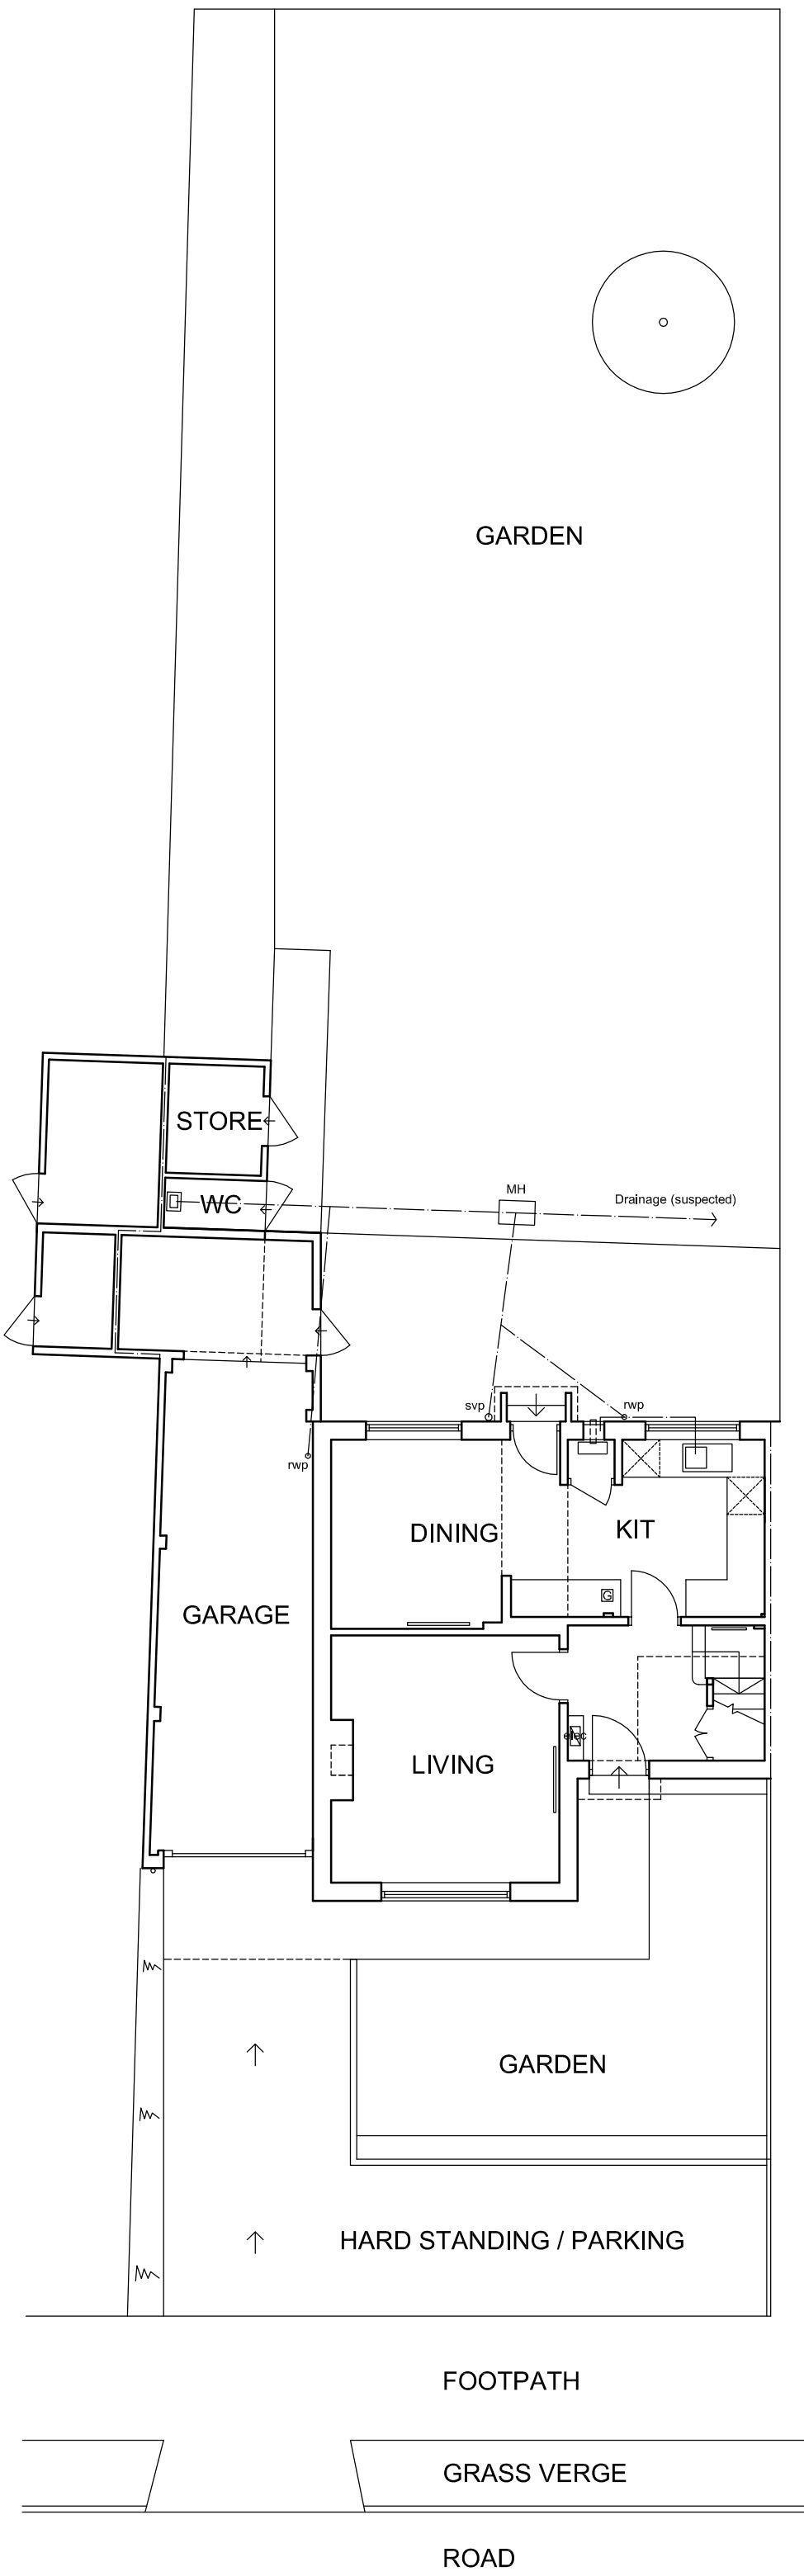



C:\PERCY\HOUSE\Architecture\Projects\0000_Live Projects\0166_Andrew Drawings\BASE.dwg

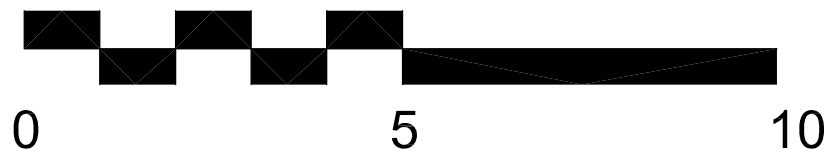


Ground Floor Plan
1:100

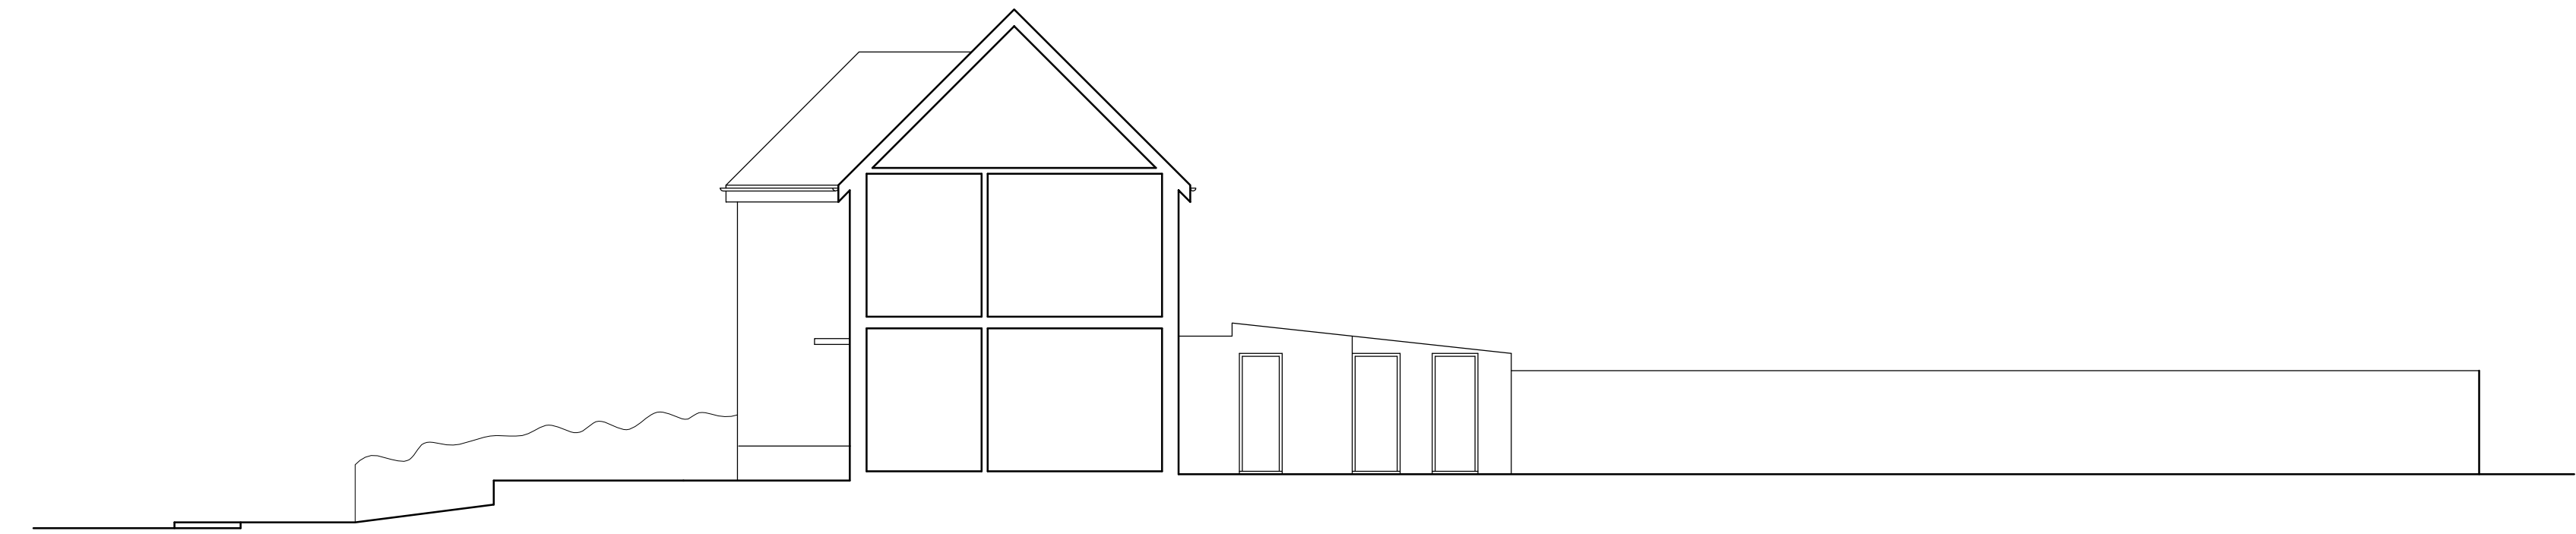

Rear Side Elevation and Section
1:100

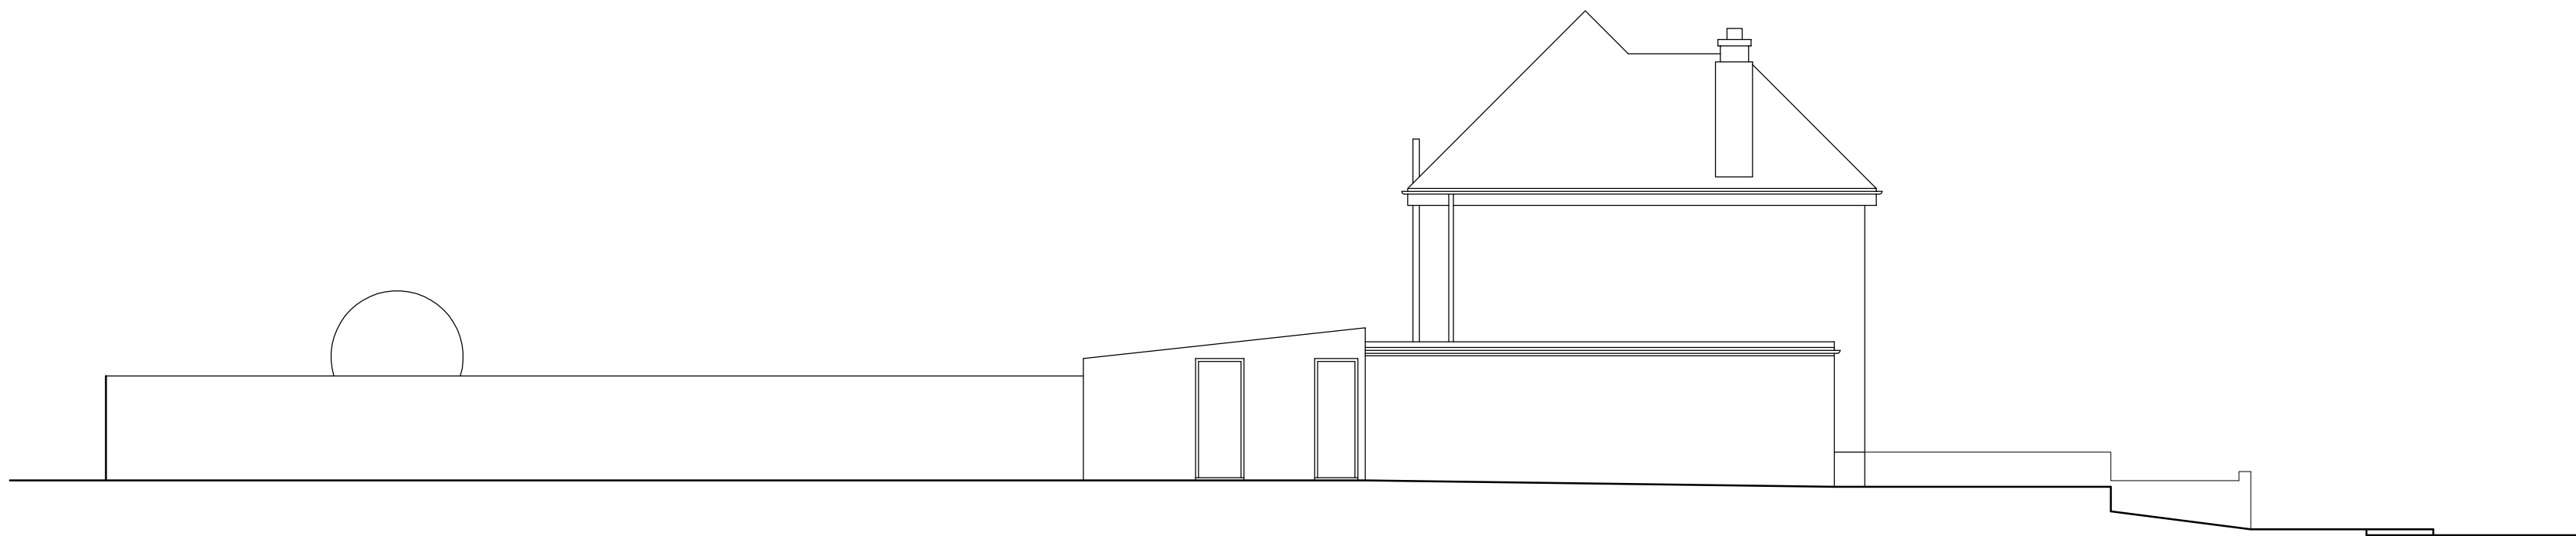

Side Elevation (Neighbour)
1:100

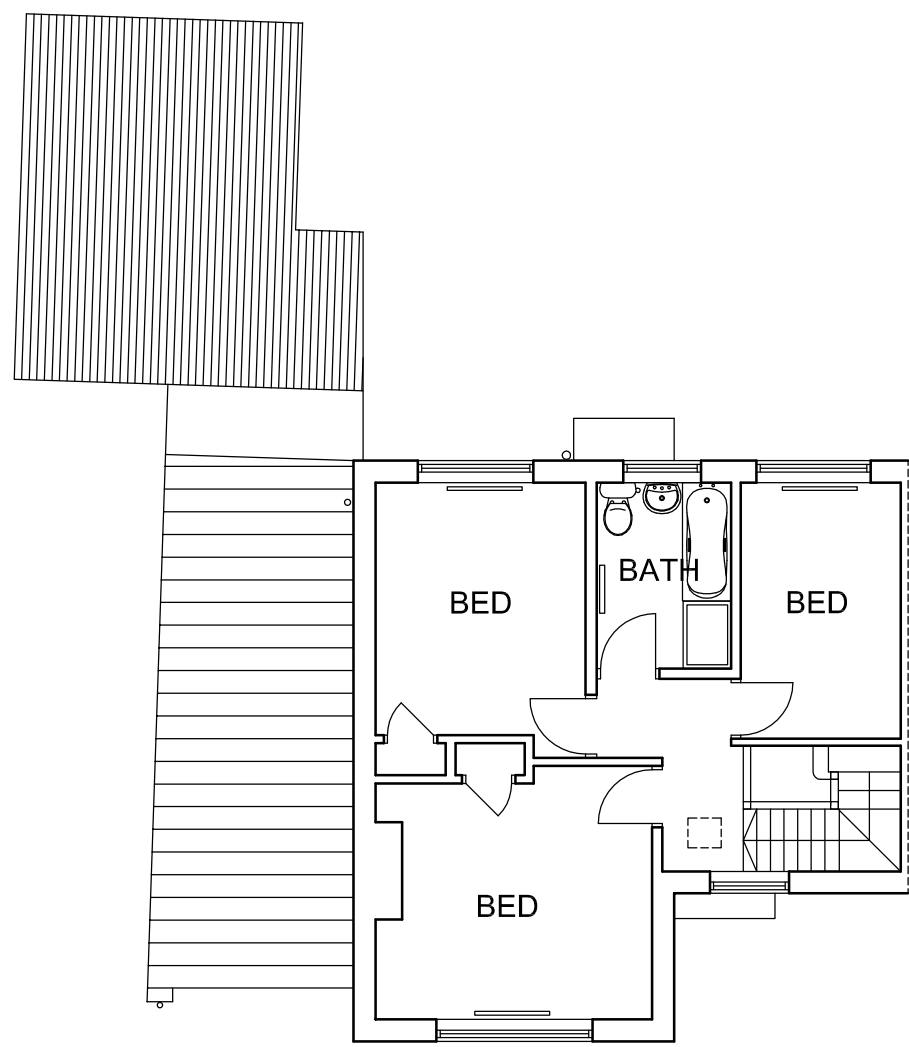


First Floor Plan
1:100




Front Elevation
1:100



Rear Elevation
1:100

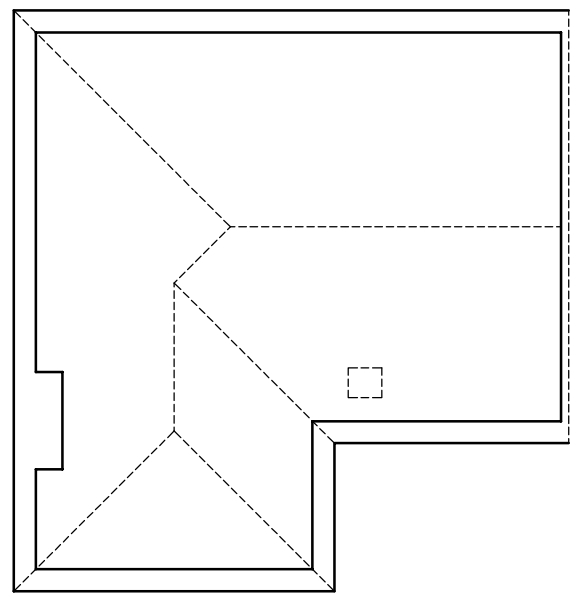


Roof Space
1:100

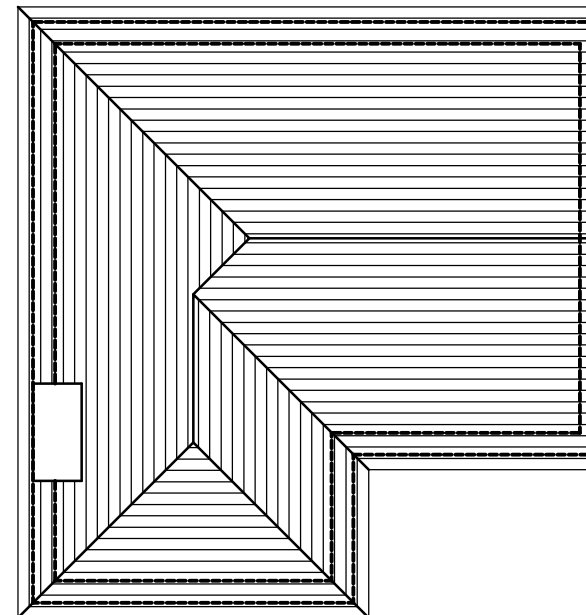


Roof Plan
1:100

PLANNING

The use of this data by the recipient acts as an agreement of the following statements.
Do not use this data if you do not agree.
Do not scale this drawing.
Do not scale off dimensions.
All dimensions in mm unless otherwise stated.
All variations and supplementary drawings to be approved by the architect.
All dimensions and conditions are to be checked on site.
Contractor to report any dimensional discrepancies or errors without delay.

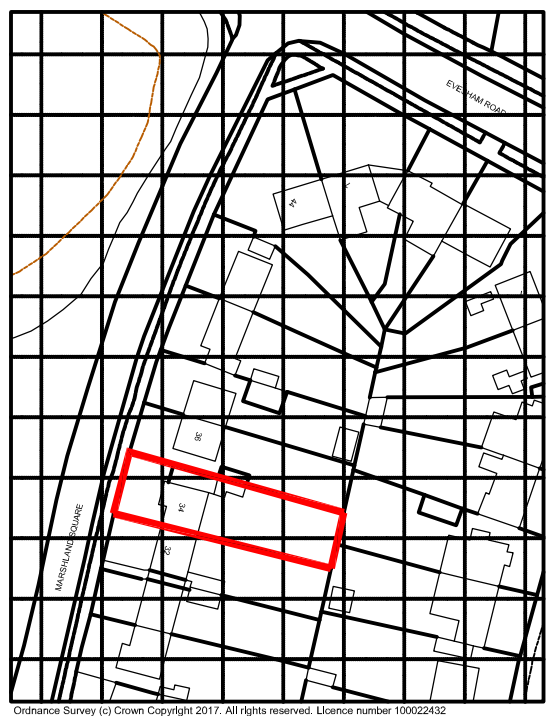

Location Plan
1:1250

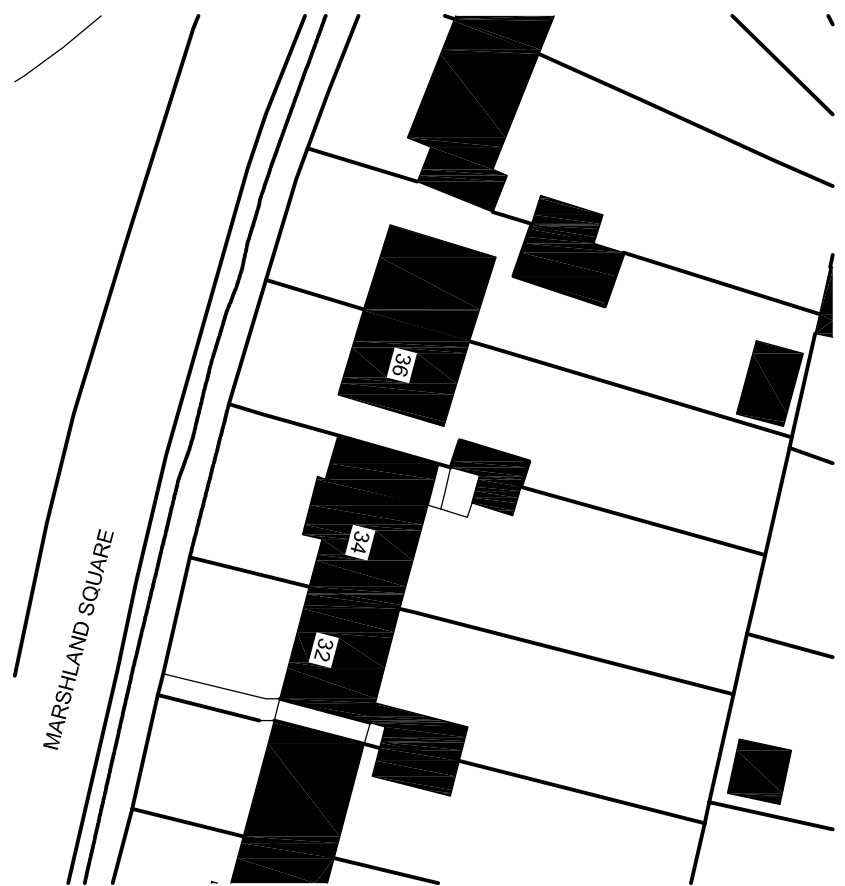

Block Plan
1:500

03	08.02.18	Minor Block Plan Amendment	DH
02	08.02.18	Planning Issue	DH
01	18.10.17	First Issue	DH

REV	DATE	DESCRIPTION	BY
-----	------	-------------	----

Harland Architects
Architecture and Design

T: 0191 280 1767
E: info@harch.co.uk

34 MARSHLAND SQUARE EMMER GREEN, READING			
EXISTING PLANS, SECTIONS, ELEVATIONS AND LOCATION PLAN.			
DR: DH	(A1) 1:100 and 1:1250	18.10.17	
166	100:01	03	