



Location Plan - LO33 University of Reading

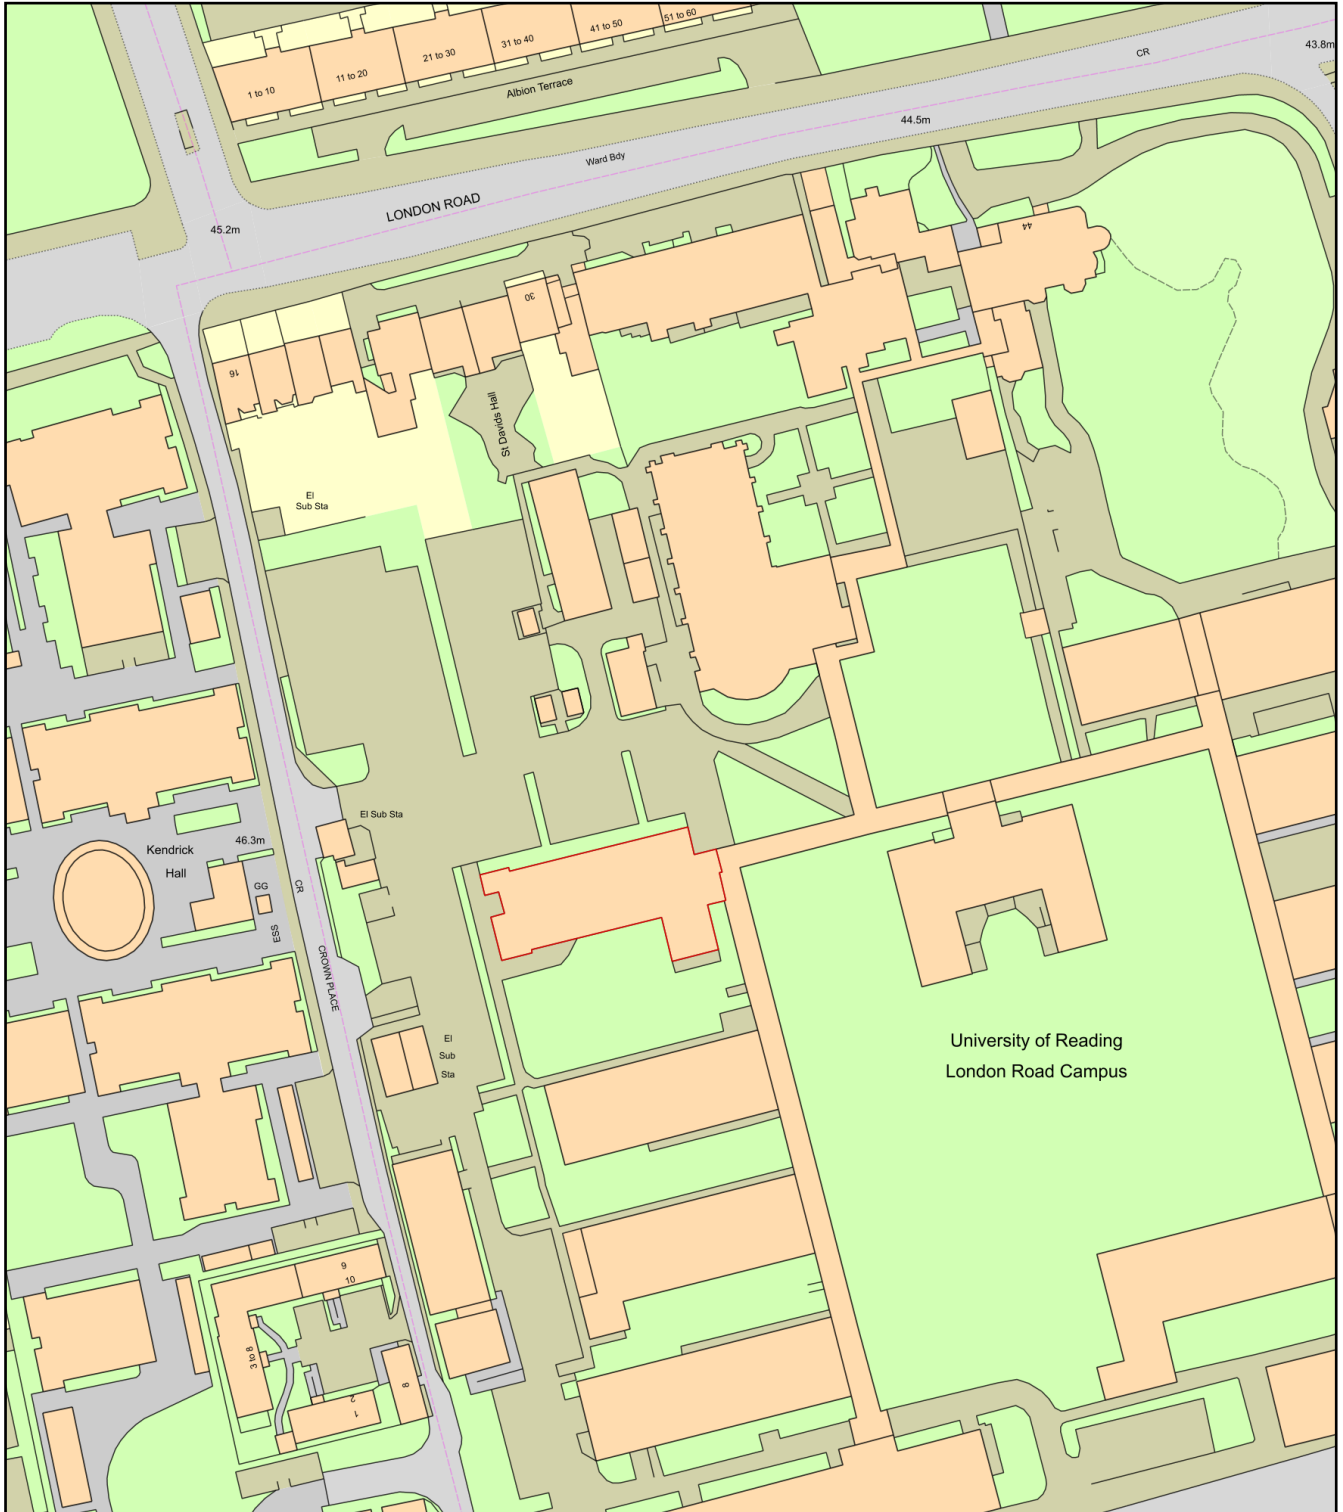

0 50
Metres

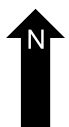

Plan Produced for: Reading Community Energy

Date Produced: 28 Jan 2019

Plan Number/Project ID: TQRQM19028100155448

Scale: 1:1250 @ A4