





1 Location Plan
SCALE 1:1250

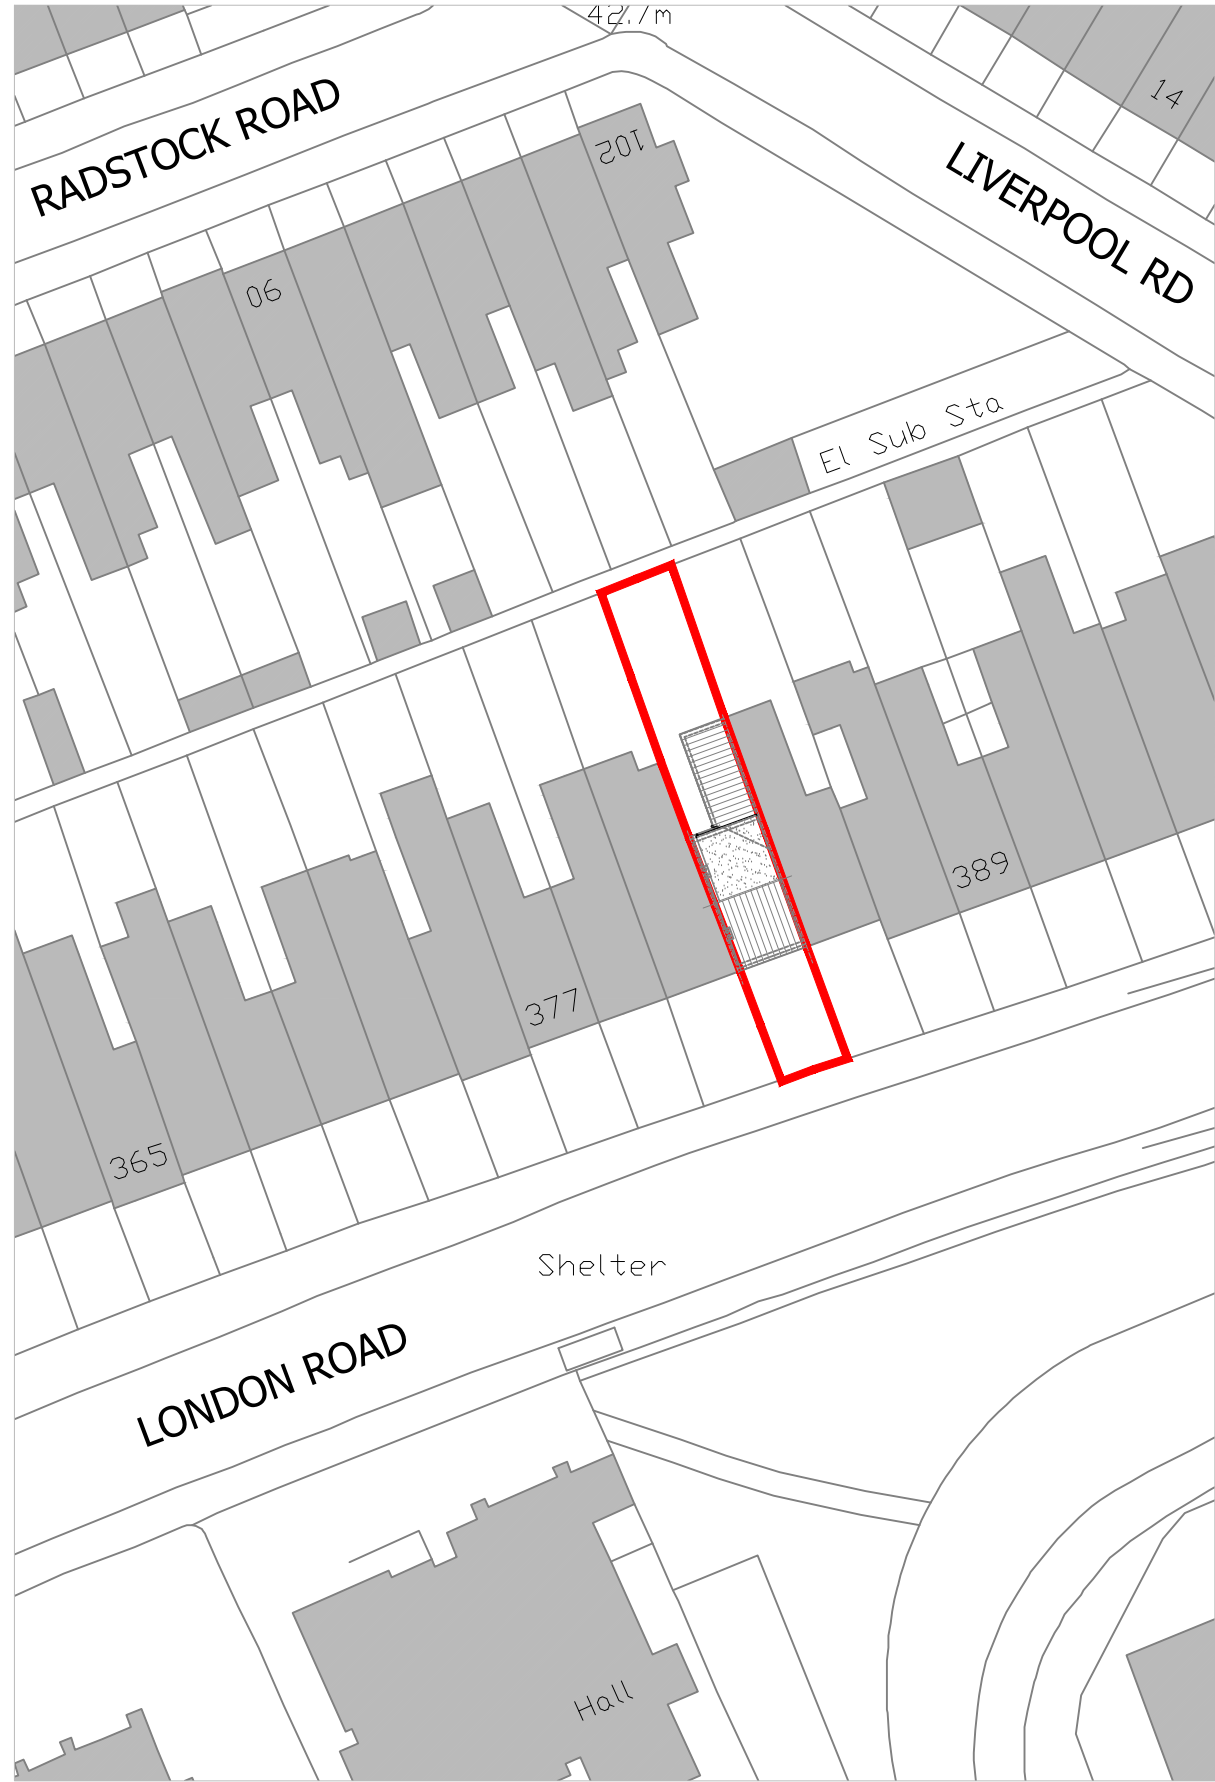

2 Block Plan
SCALE 1:500

This drawing has been prepared without the benefit of a measured building survey or topographic information.

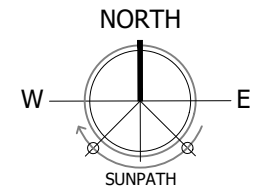

PLANNING

Project
383 London Road
Reading RG1 3PB

Drawing Title
Proposed loft conversion to existing house
Location and Block Plan

Date Jan 2018	Scale As noted @A3	Drawn by SJ
Project No 040	Drawing No 001	Revision -



68 Norton Road Woodley Reading Berkshire RG5 4AJ
07968 141918 info@adsj.co.uk www.adsj.co.uk