


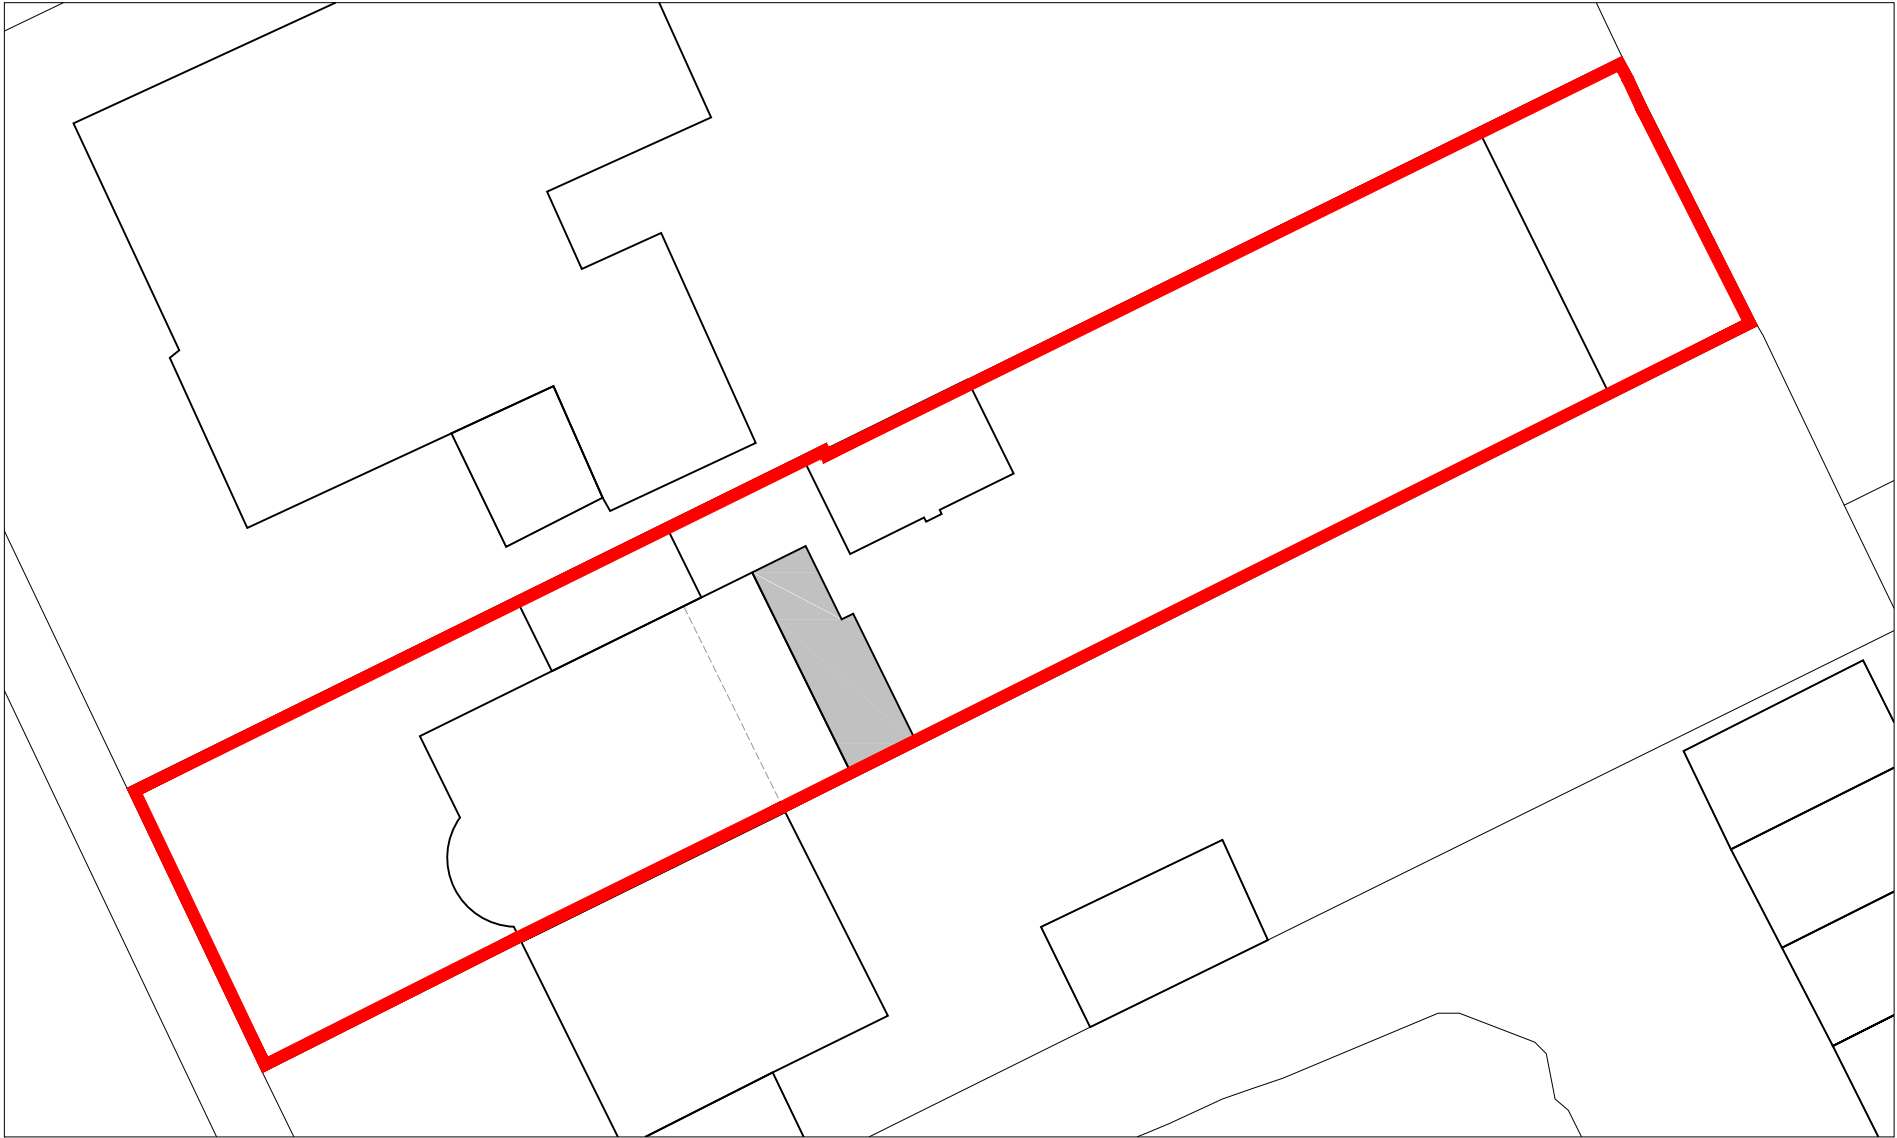


BLOCK PLAN
SCALE 1 : 200

0m 5m 10m



LOCATION PLAN
SCALE 1 : 1250

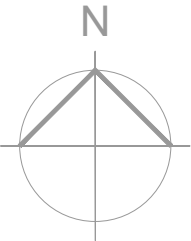

Rev A 22.06.18 Updated for full planning application

Space Office
ARCHITECTURE ■ PLANNING ■ BUILDING DESIGN
104 Westfield Road, Caversham, Reading RG4 8HJ
Phone: 0118 328 2777 Mobile: 07974 707832
Email: mail@spaceoffice.com

Client:
MR K GEHLOT

Project:
SINGLE STOREY REAR EXTENSION

Location:
29 HAMILTON ROAD, READING RG1 5RA

Drawing Title:
LOCATION PLAN & BLOCK PLAN

Date: JUN 2018	Sheet Size: A3	Drawn: MC
--------------------------	--------------------------	---------------------

Drawing No: P1813-01	Revision: A
--------------------------------	-----------------------

NOTES

© SpaceOffice - THIS DRAWING AND DESIGN REMAINS THE COPYRIGHT AND INTELLECTUAL PROPERTY OF SPACE OFFICE LIMITED (SpaceOffice) AND SHALL NOT BE COPIED IN ANY FORMAT WITHOUT APPROVAL.

THIS DRAWING IS TO BE READ IN CONJUNCTION WITH ALL OTHER DRAWINGS AND DOCUMENTS PROVIDED. THE CONTRACTOR MUST CHECK ALL DIMENSIONS ON SITE BEFORE PLACING ORDERS FOR MATERIALS OR SHOP FABRICATIONS OR COMMENCING WORKS ON SITE. ANY DISCREPANCIES SHOULD BE NOTIFIED BEFORE PROCEEDING.