




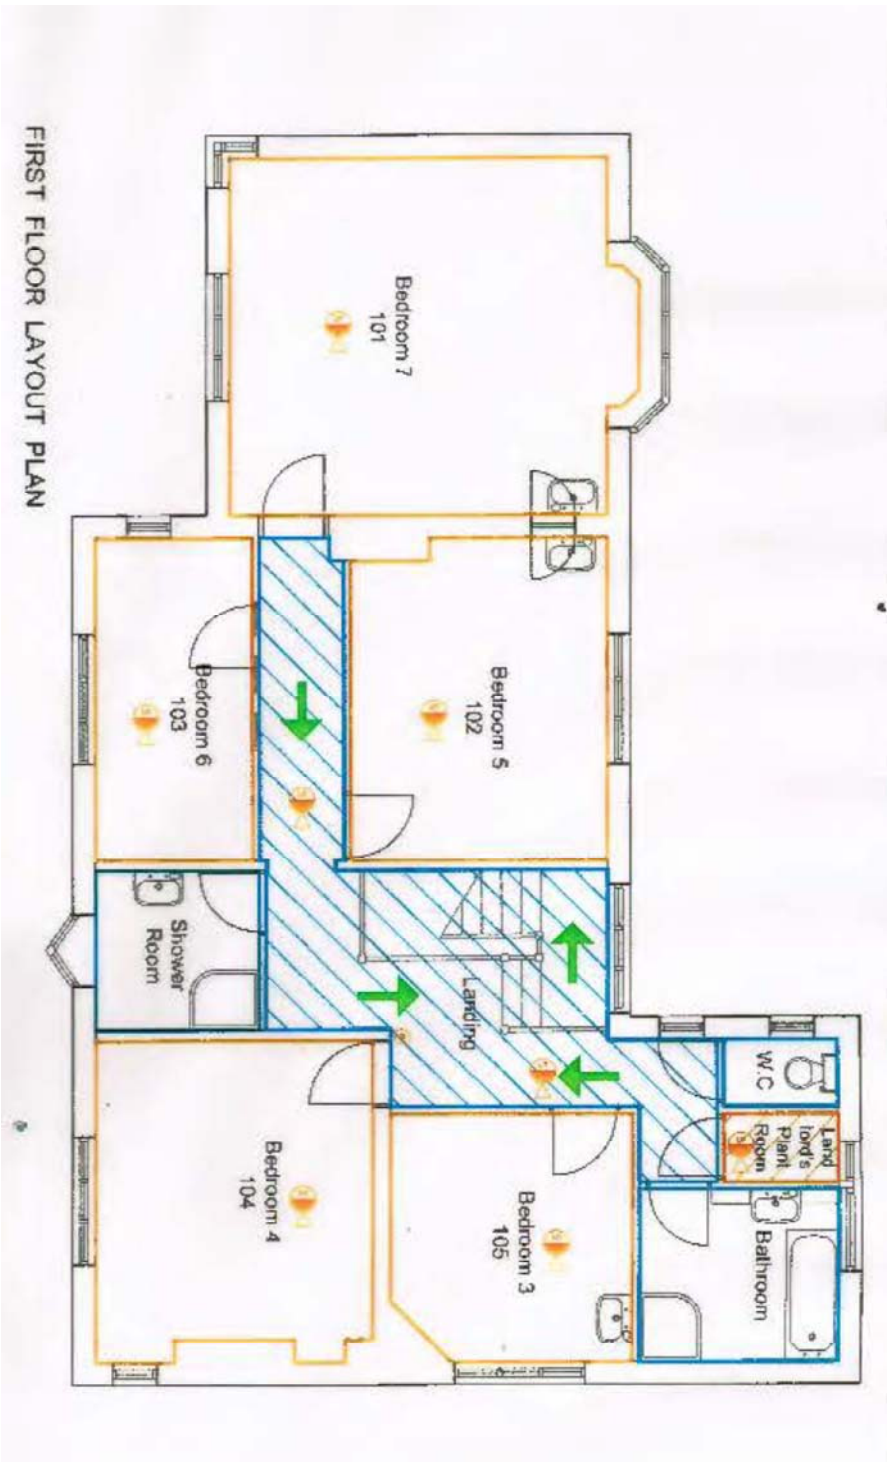

First Floor Plan
existing - no changes proposed

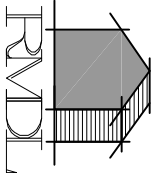

RAMMURTI DESIGN LTD
ARCHITECTURAL & PLANNING SERVICES
268 TILGHURST ROAD, READING RG30 2NE
TEL/FAX: 01189510628 MOB: 07799883574

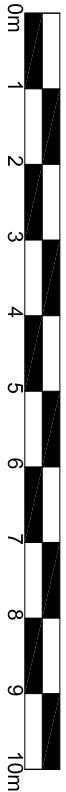

Proposed demolition of garden shed, Conversion of Garage to habitable room and Single storey Rear Extensions to existing house in Multiple Occupation at 8 Shinfield Road, Reading for Kennet Investments Ltd

FIRST FLOOR PLAN - Existing
Scale: 1/100
Date: Feb 2018

SR:011 Rev -