


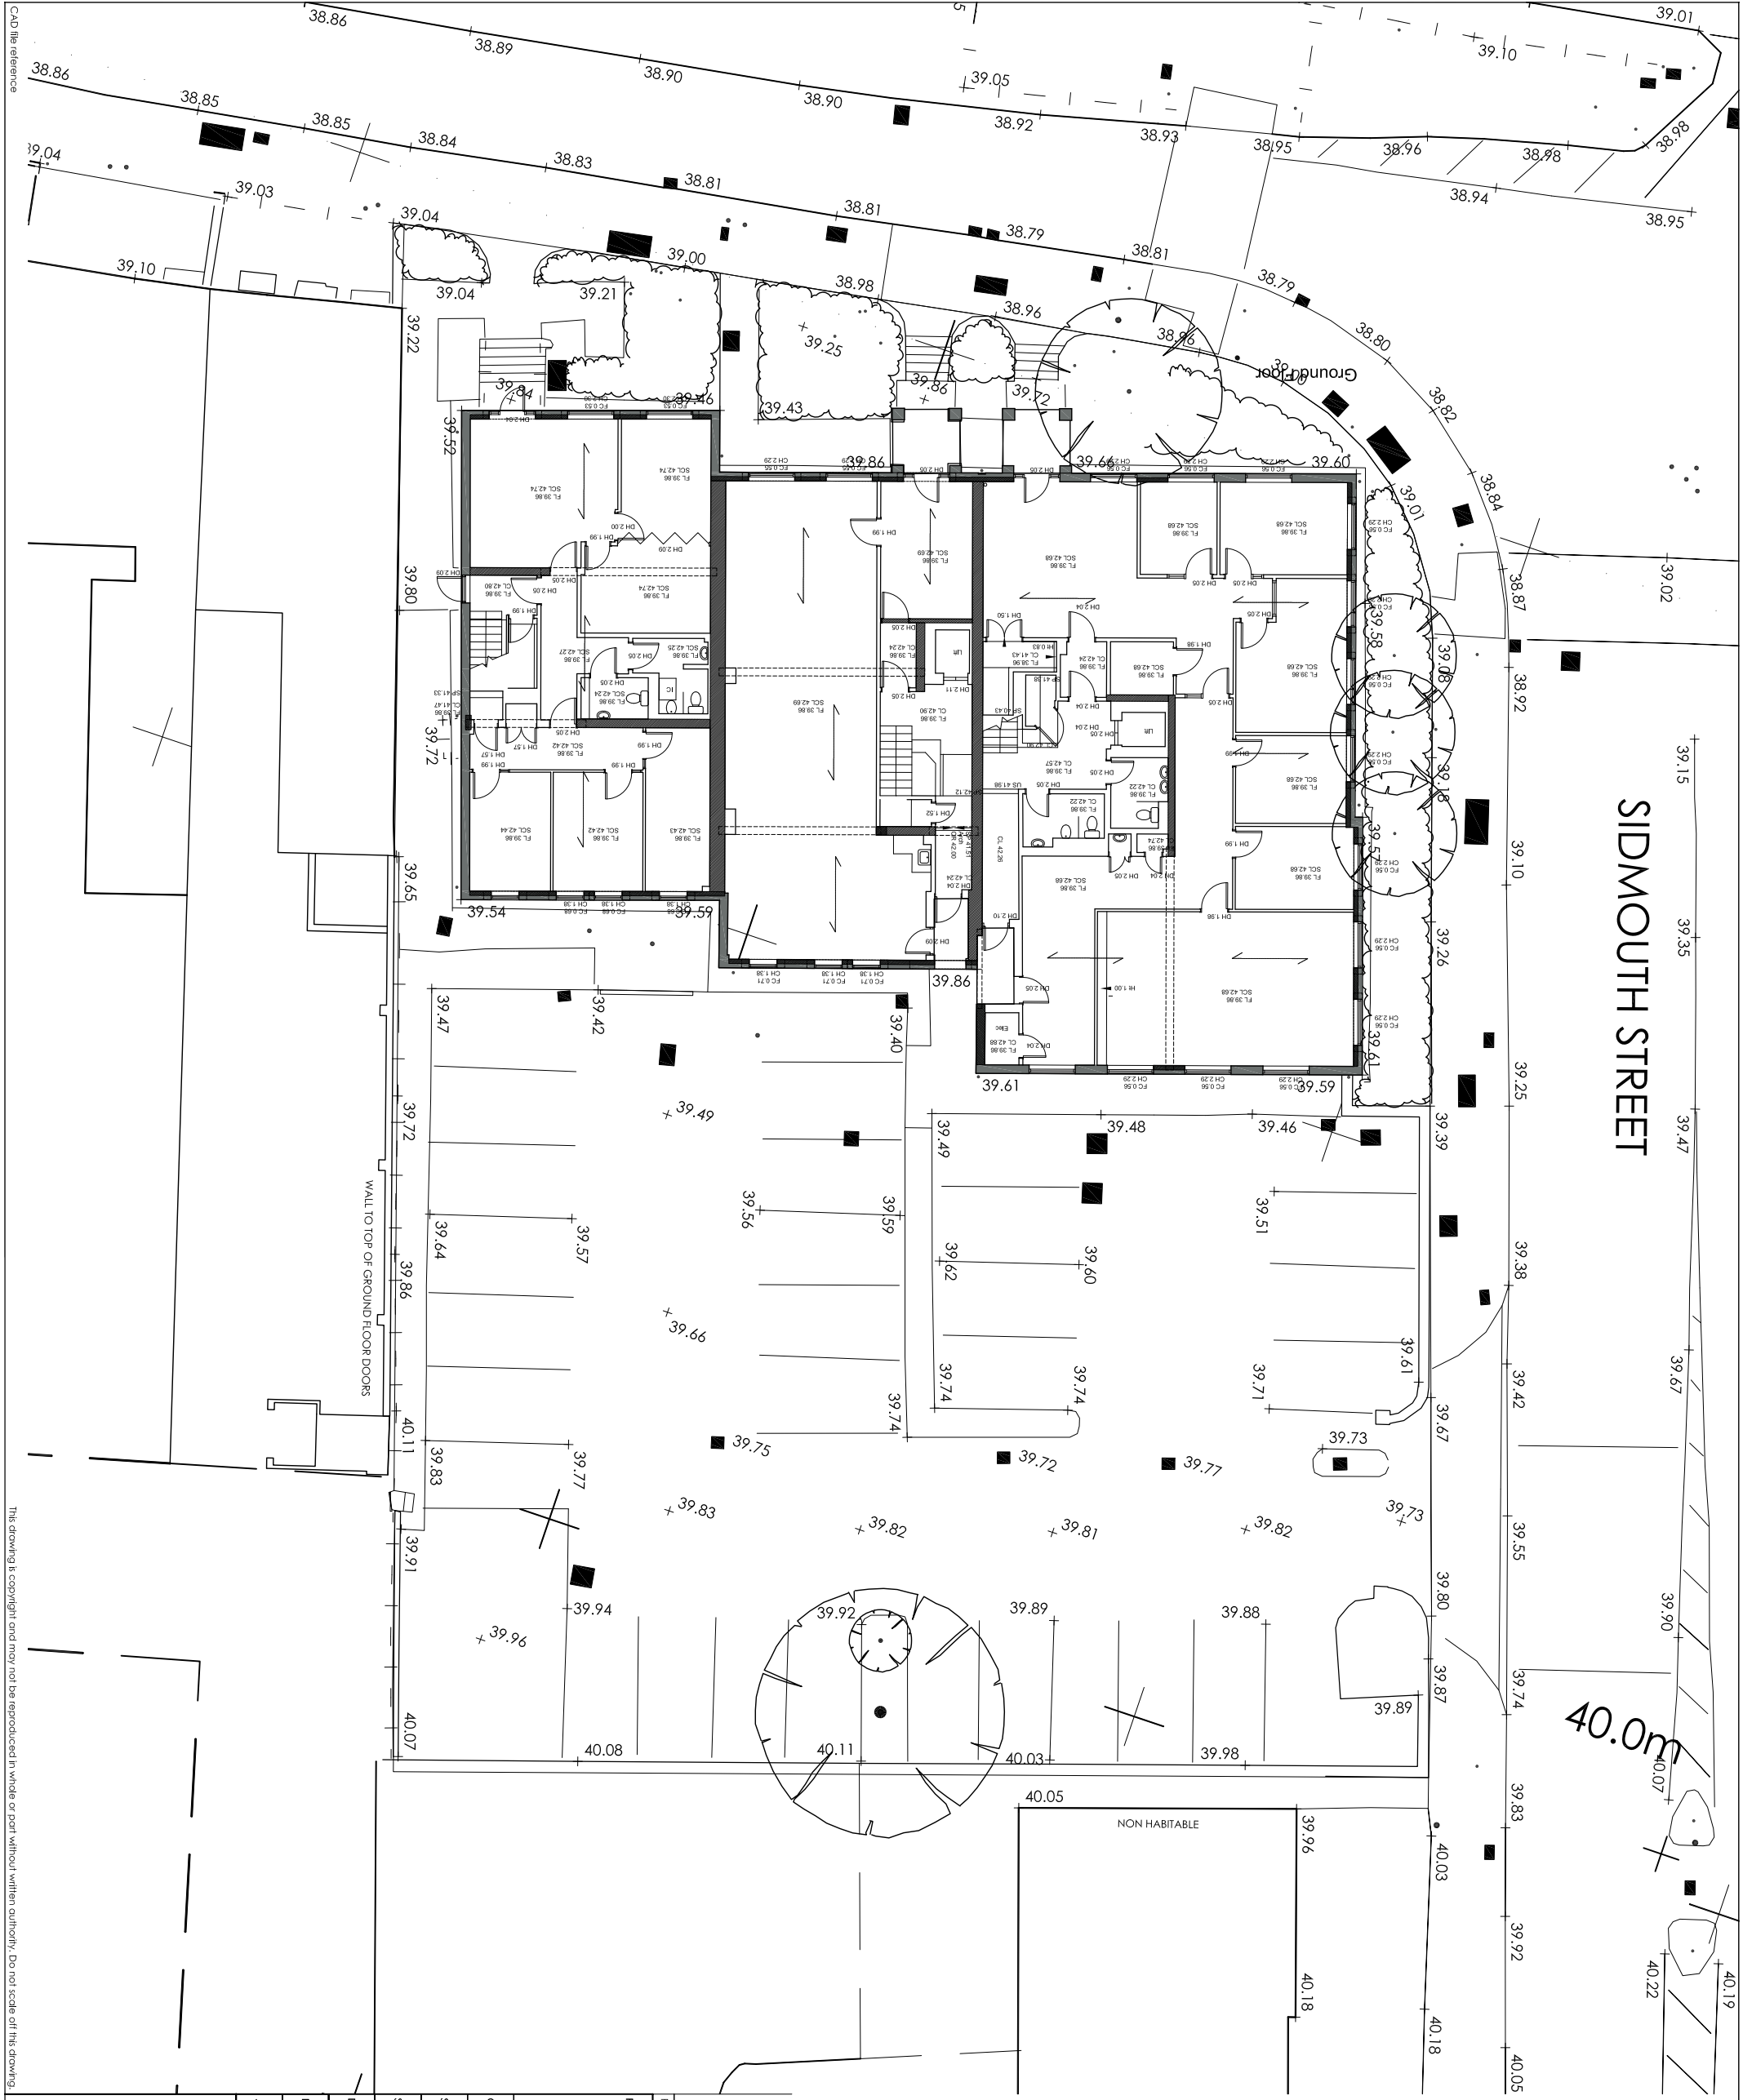

SIDMOUTH STREET



A		10/05/18		COLOURED HATCHING REMOVED		TVT		BG		
Rev		Date		Description		Rev By		CHK'd By		
Project Title		PROPOSED RESIDENTIAL CONVERSION								
		52-58 QUEENS ROAD READING RG1 4RP								
Client		PINEMACE LTD								
Status		FEASIBILITY								
Scale		1:500		Drawing Size		A3				
Date		10/04/2018		Drawn By		TVT		Checked LB		
Drawing Title		EXISTING BLOCK PLAN								
Job-Dwg No		15261-010					Rev		A	
		2 St. Johns North, Wokingfield, WFL 3QA t. 01924 291800 Carvers Warehouse, 77 Dole Street, Manchester, M1 2HG t. 0161 2388555 The Old Rectory, 79 High Street, Newport Pagnell, MK1 6AB t. 01908 211577 101 London Road, Reading, RG1 58Y t. 0118 9507700 10 Gees Court, St Christophers Place, London, W1U 1JJ t. 0207 4091215  ARCHITECTS www.harrispartnership.com								



This drawing is copyright and may not be reproduced in whole or part without written authority. Do not scale off this drawing.

CAD file reference

