


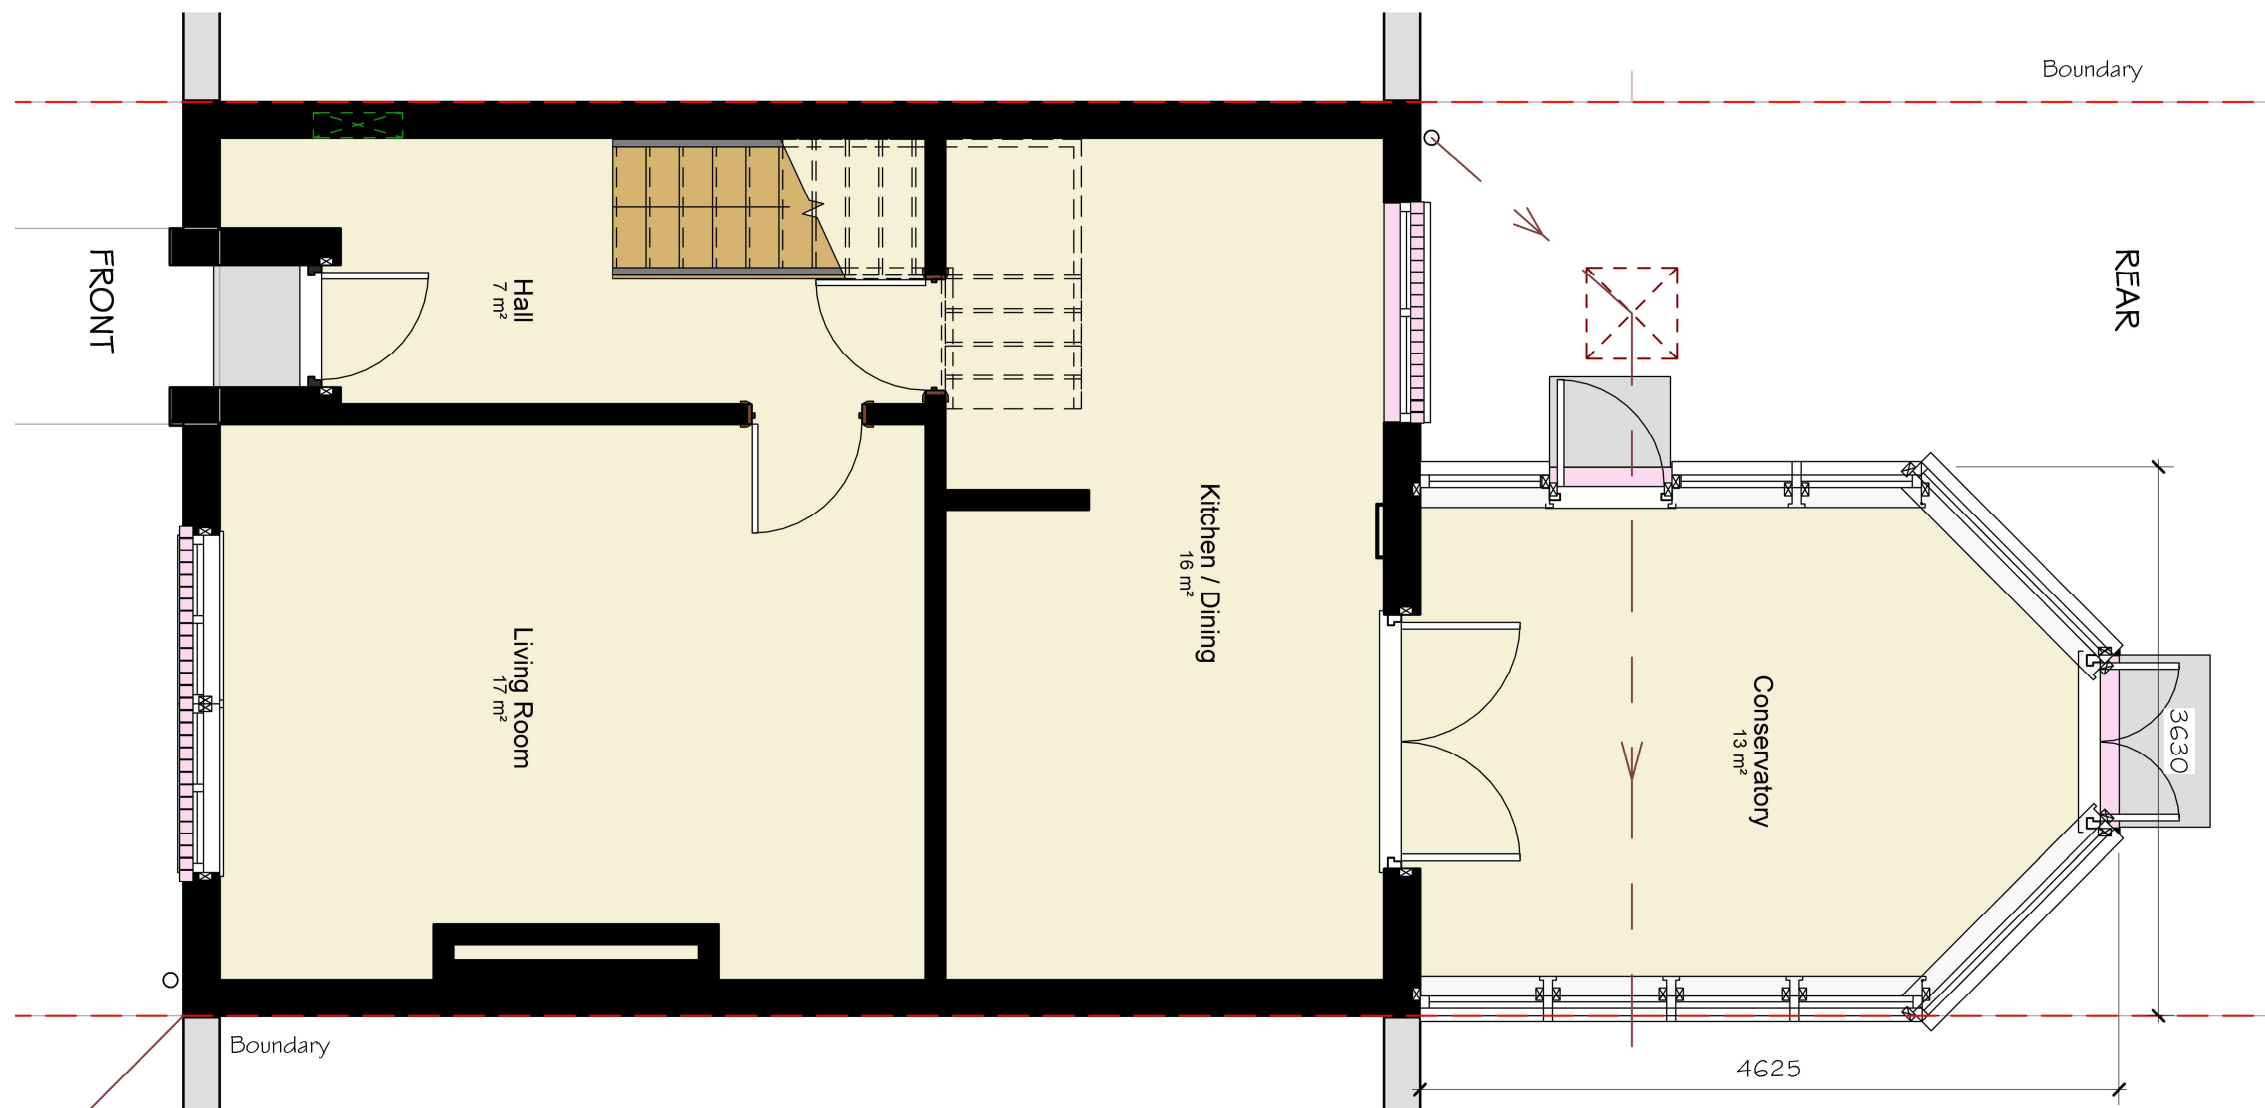


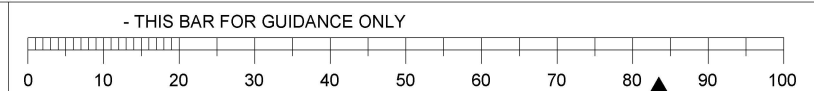

Existing Ground Floor

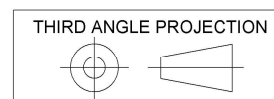

1. 13.11.2018

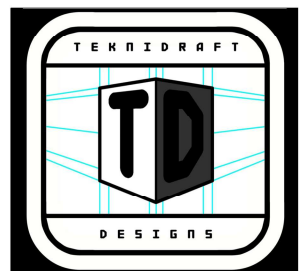

SHEET
Existing Ground Floor

PROJECT
Single storey rear
extension & Porch

CLIENT
Mr D Hewitt,
62 Southview Ave,
Caversham, RG4 5AJ

Date 03.12.2018	Scale (@ A3) 1 : 50
Drawn by RDB	REV 1
Checked by DCB	

Project number
HEWITT-TD-265

DRAWING NUMBER
HEWITT-TD-18-265-E1