


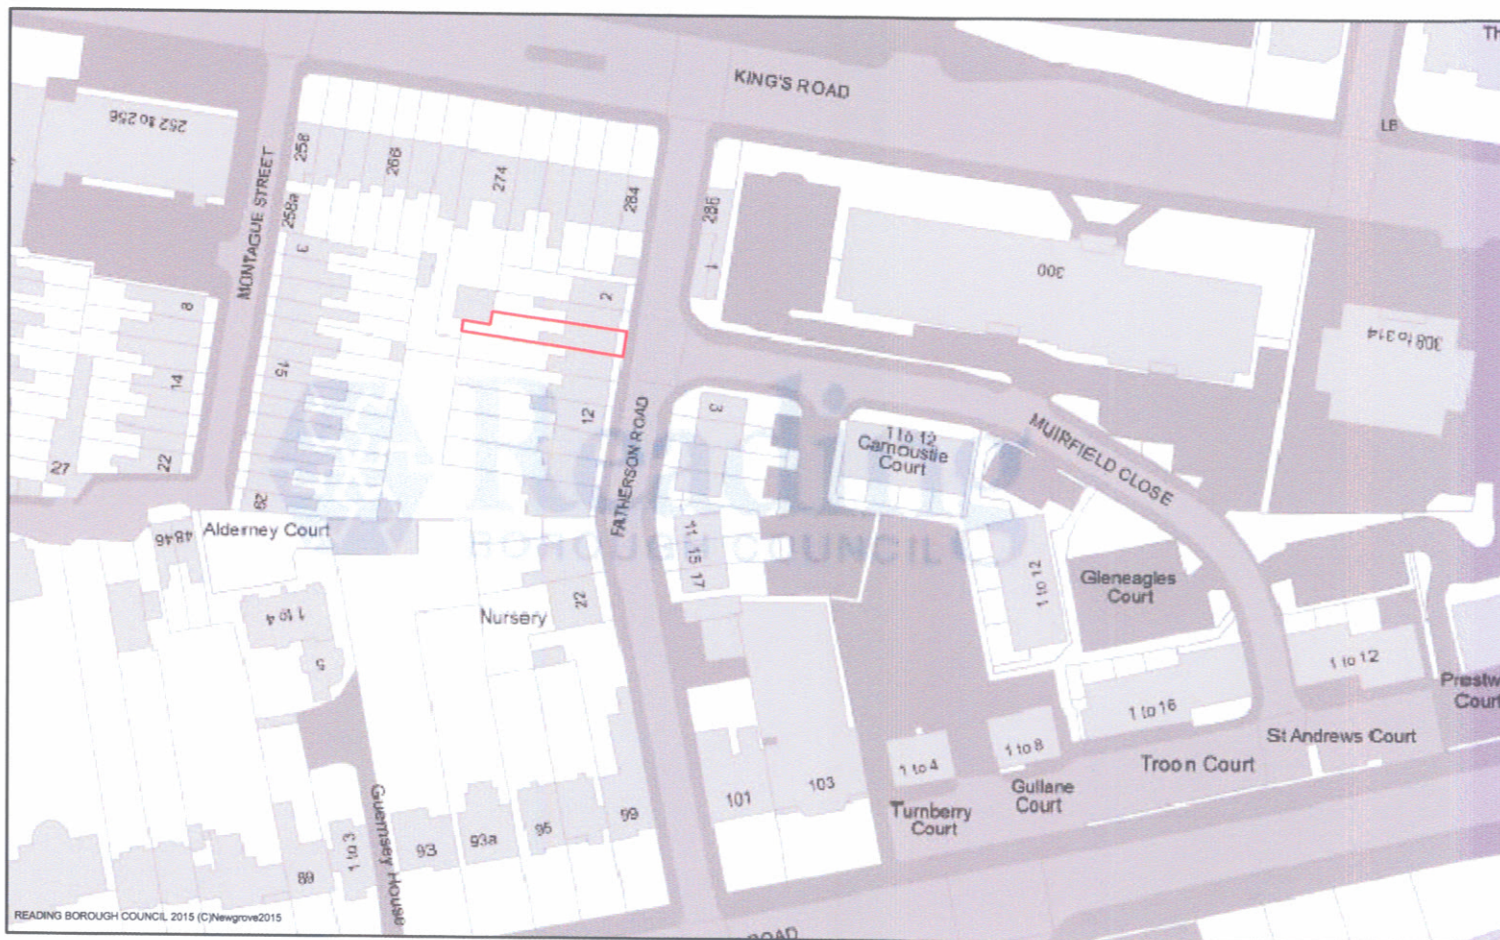

LOCATION PLAN 1:1250



BLOCK PLAN 1:500

Reading Borough Council

- 9 OCT 2018

Planning

181765

NOTES:

SCALE:
-

PROJECT:
**FATHERSON
RD**

DATE:
29/01/16

ISSUE:
INFORMATION

TITLE:
**BLOCK &
LOCATION
PLANS**

DRAWING: REVISION:

PL00 I1