
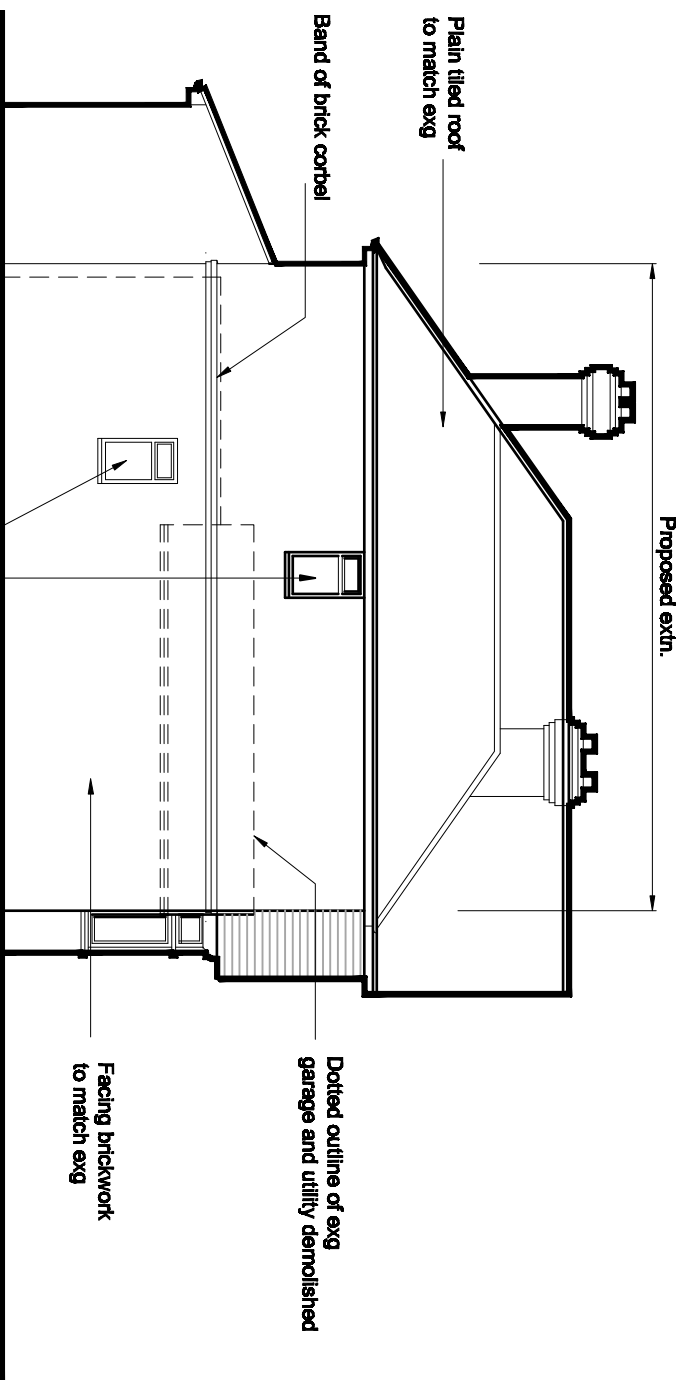
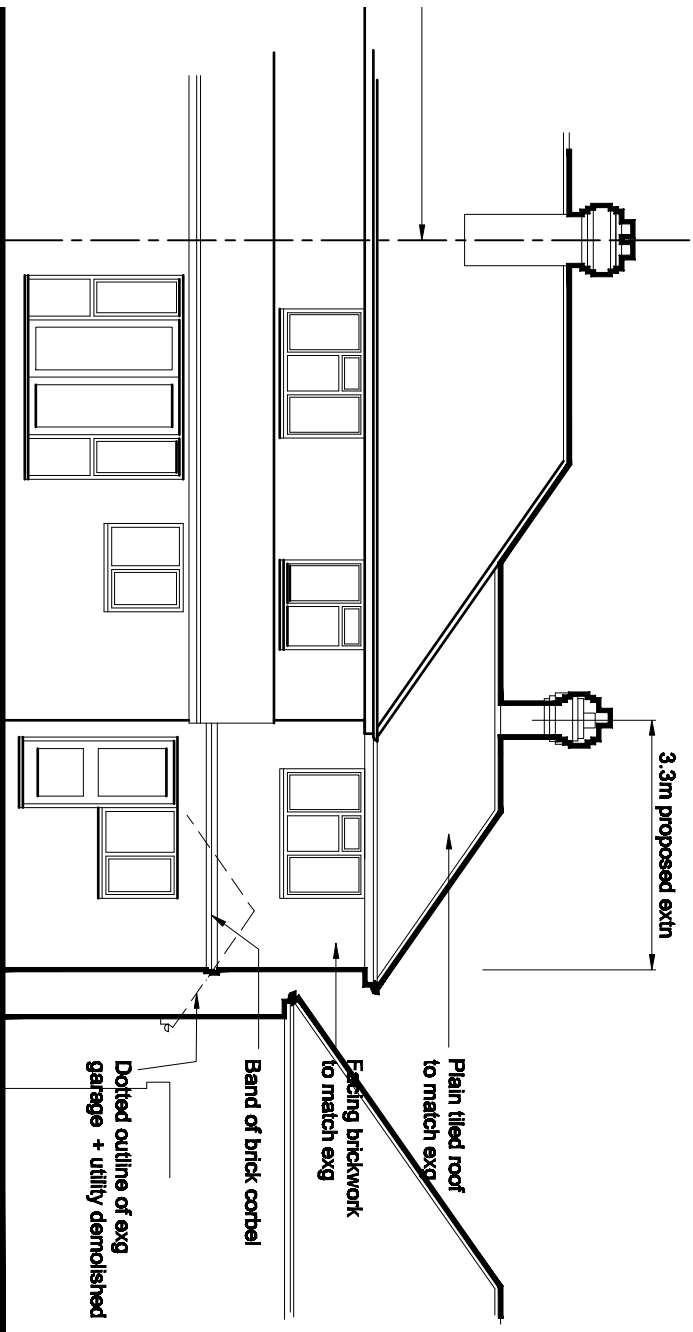


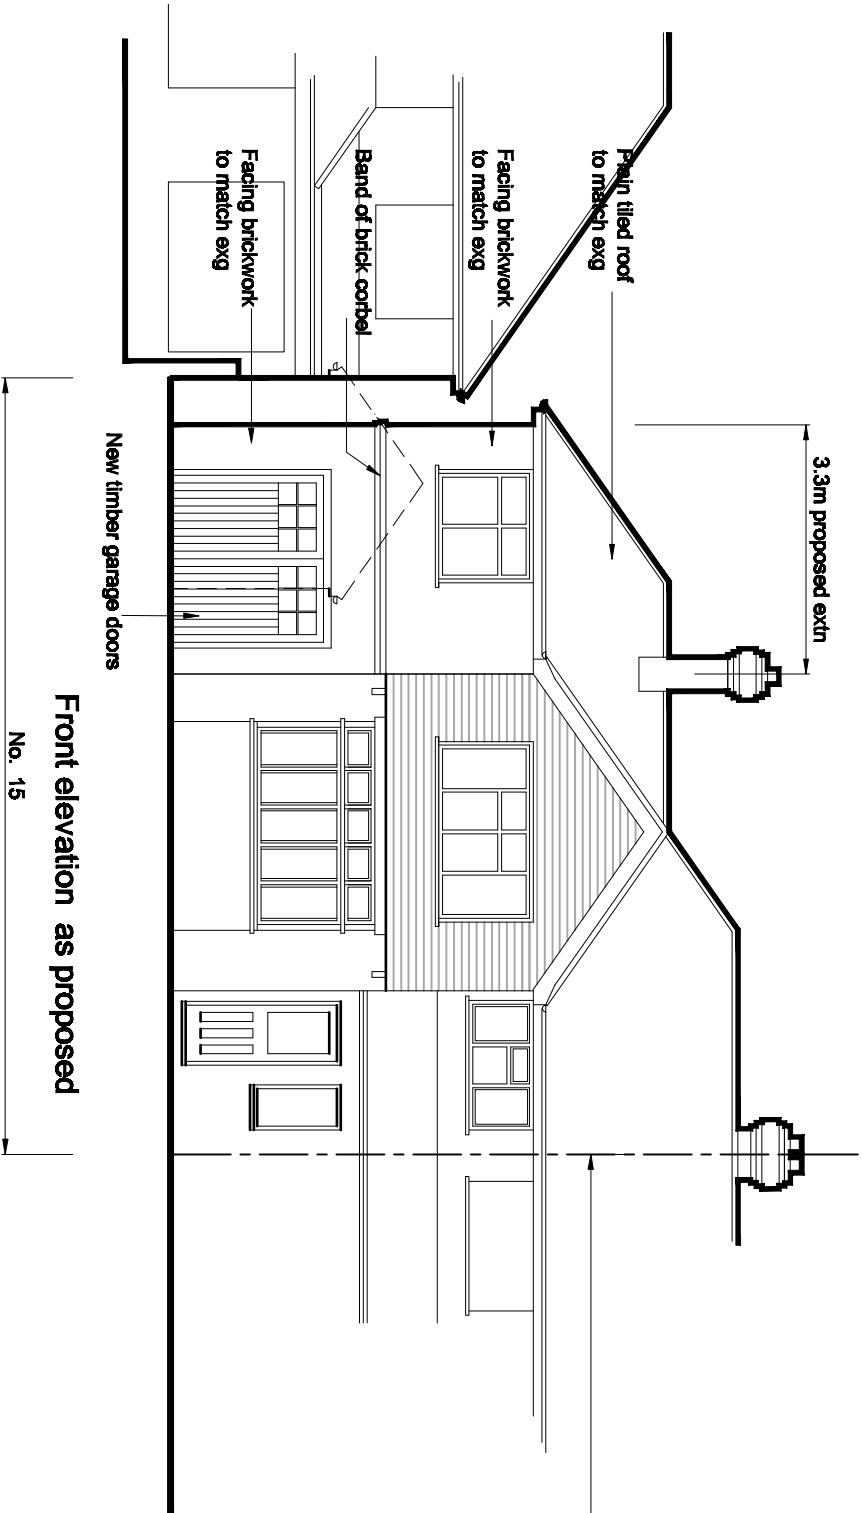

Side elevation as proposed

REV A Gmrd floor wc window to side elevation shown 06 09 18

audax designs

3 Bramley Gardens Whitfield Dover Kent CT16 3PL UK tel/fax +44 [0]1304 825113

title	address	Drw. no.	rev
Elevations proposed with side extension	15 Avebury Square Reading RG1 5SH		
scale	date	drawn	For
1:100	April 2018	Geoff Love	Mia M. Bushnell + Mark
			15.35.101 A

Do not scale from this drawing.
This drawing is the copyright of Audax Designs and should not be reproduced in any form without written consent.
All dimensions are to be checked on site prior to commencement and Audax Designs notified of any discrepancy.

Rear elevation as proposed
No. 15
Alterations to 15 Avebury Sq Reading