




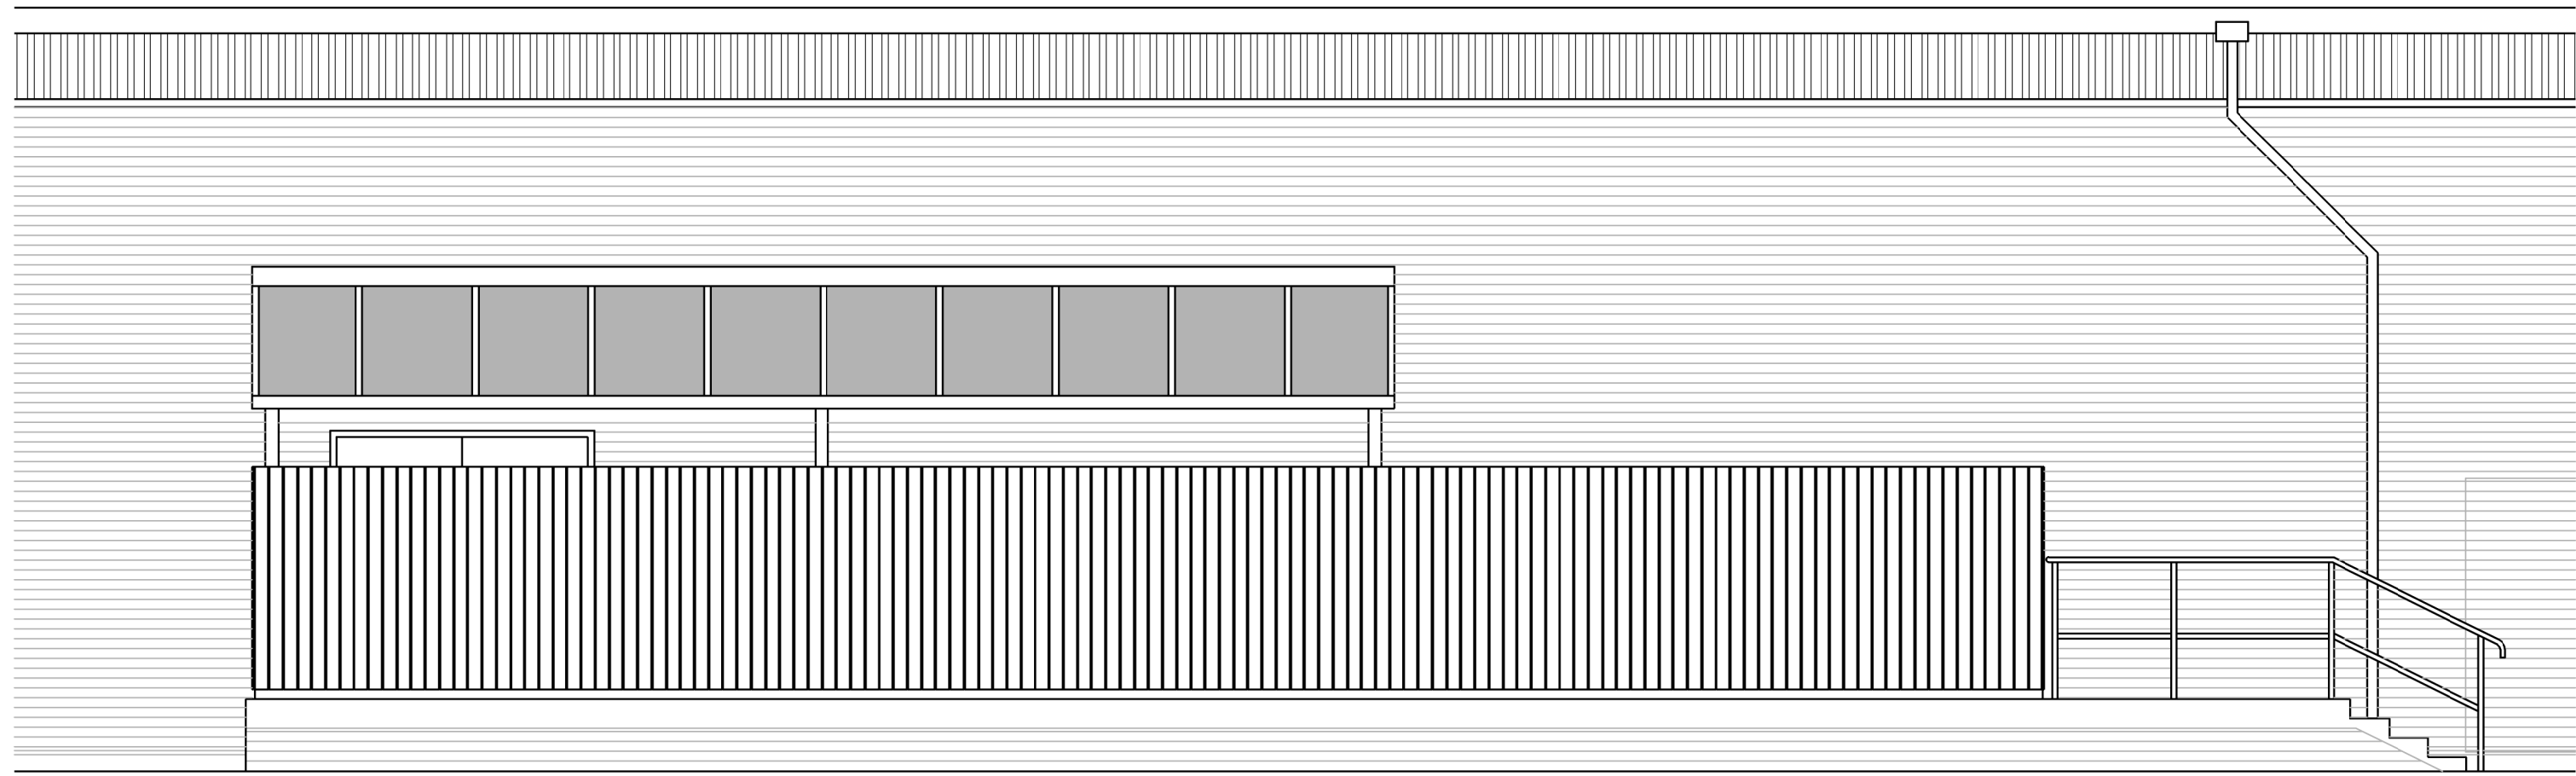


NORTH WEST ELEVATION (SERVICE YARD)
Scale 1/50@A1

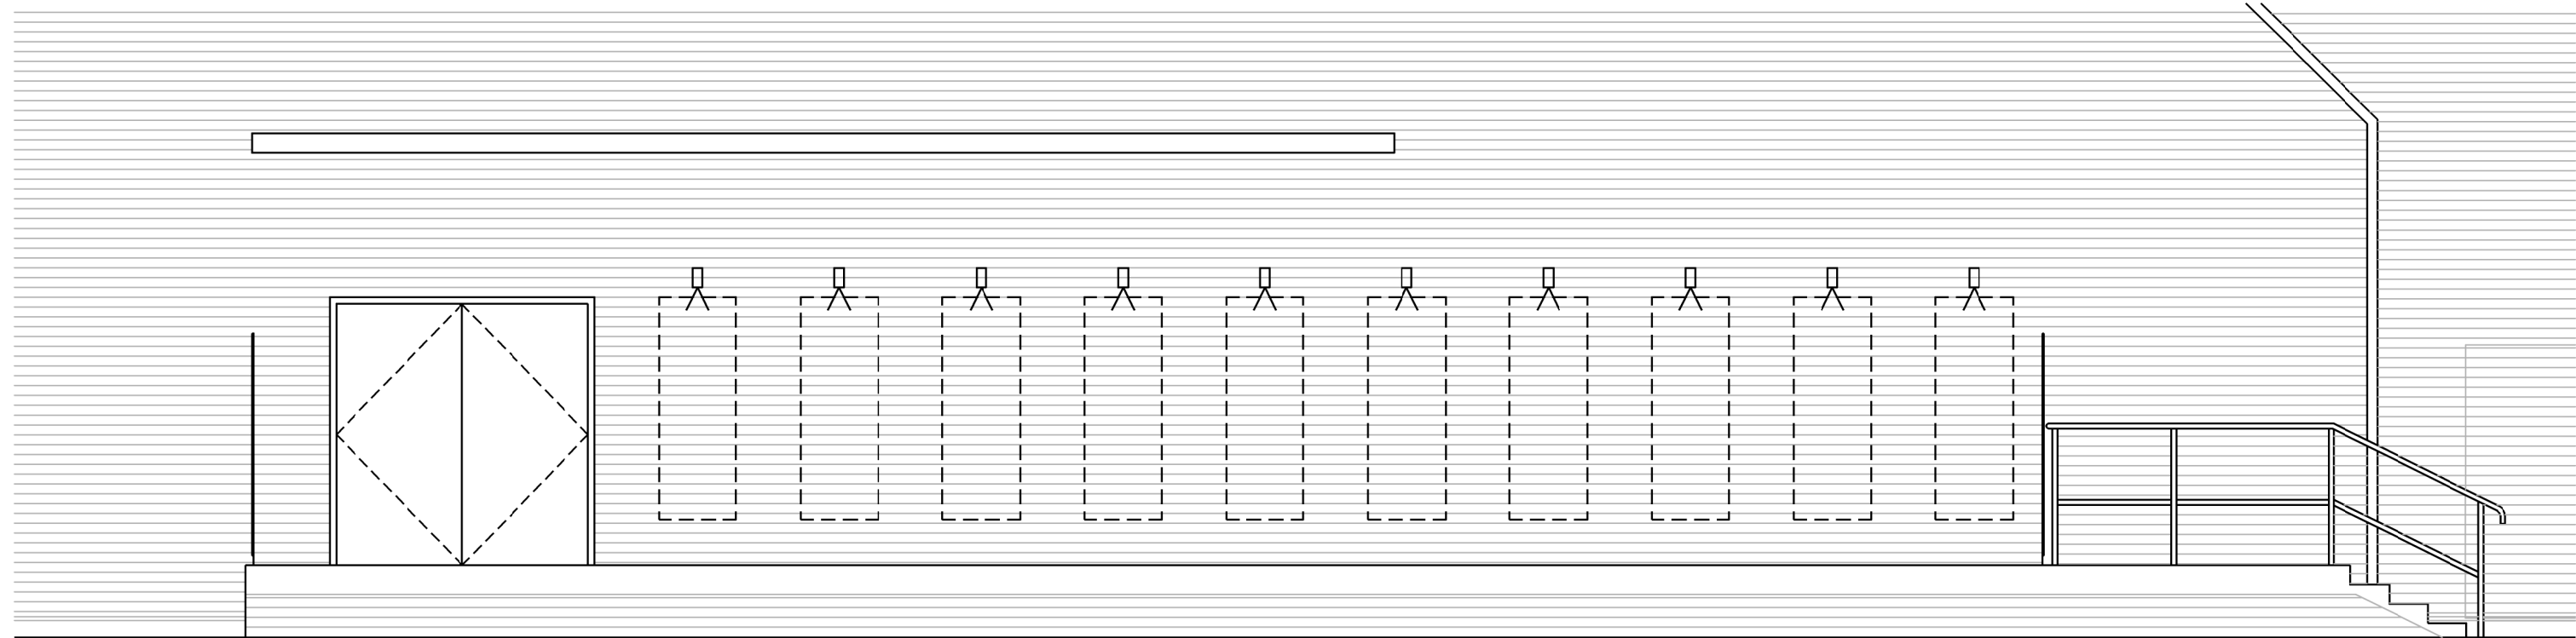


NORTH WEST ELEVATION (CUSTOMER TERRACE)
Scale 1/50@A1

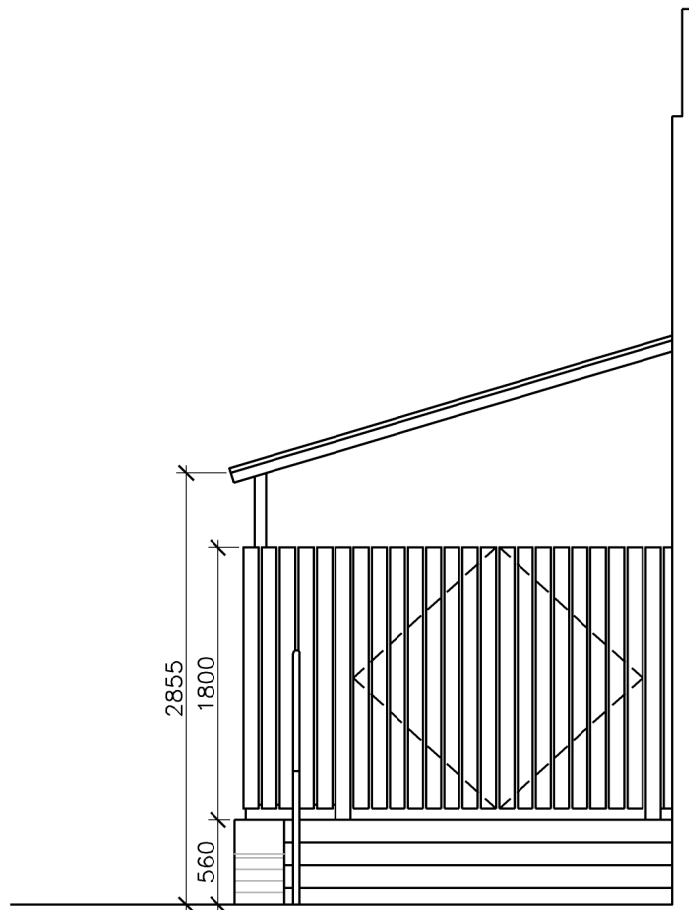



SOUTH WEST ELEVATION
Scale 1/50@A1

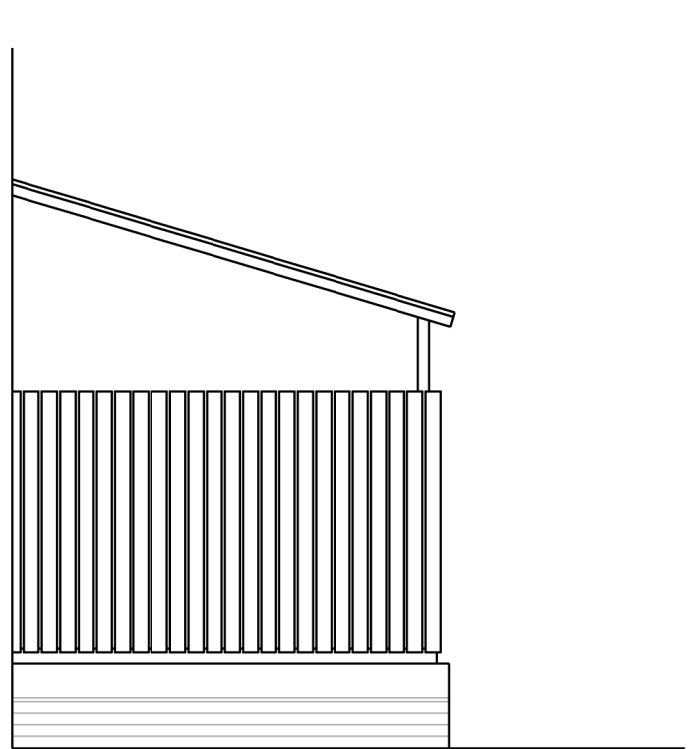



NORTH EAST ELEVATION
Scale 1/50@A1

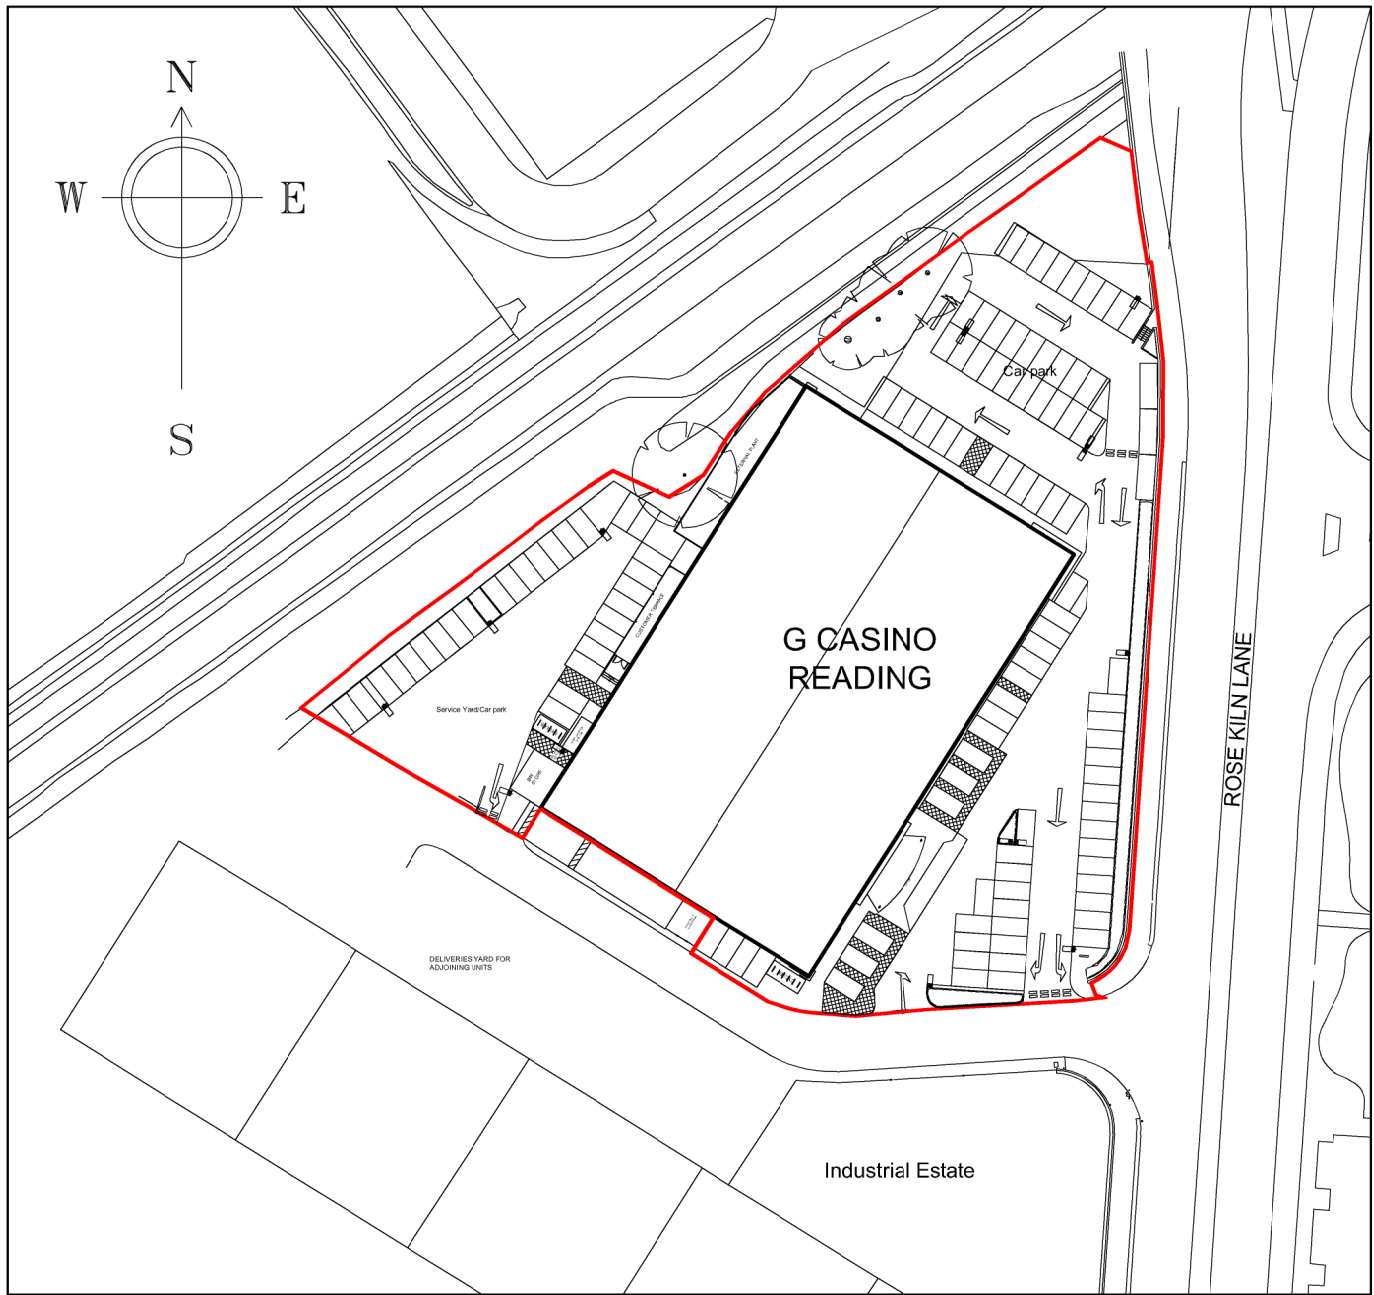

LOCATION PLAN
Scale 1/1000 @A1

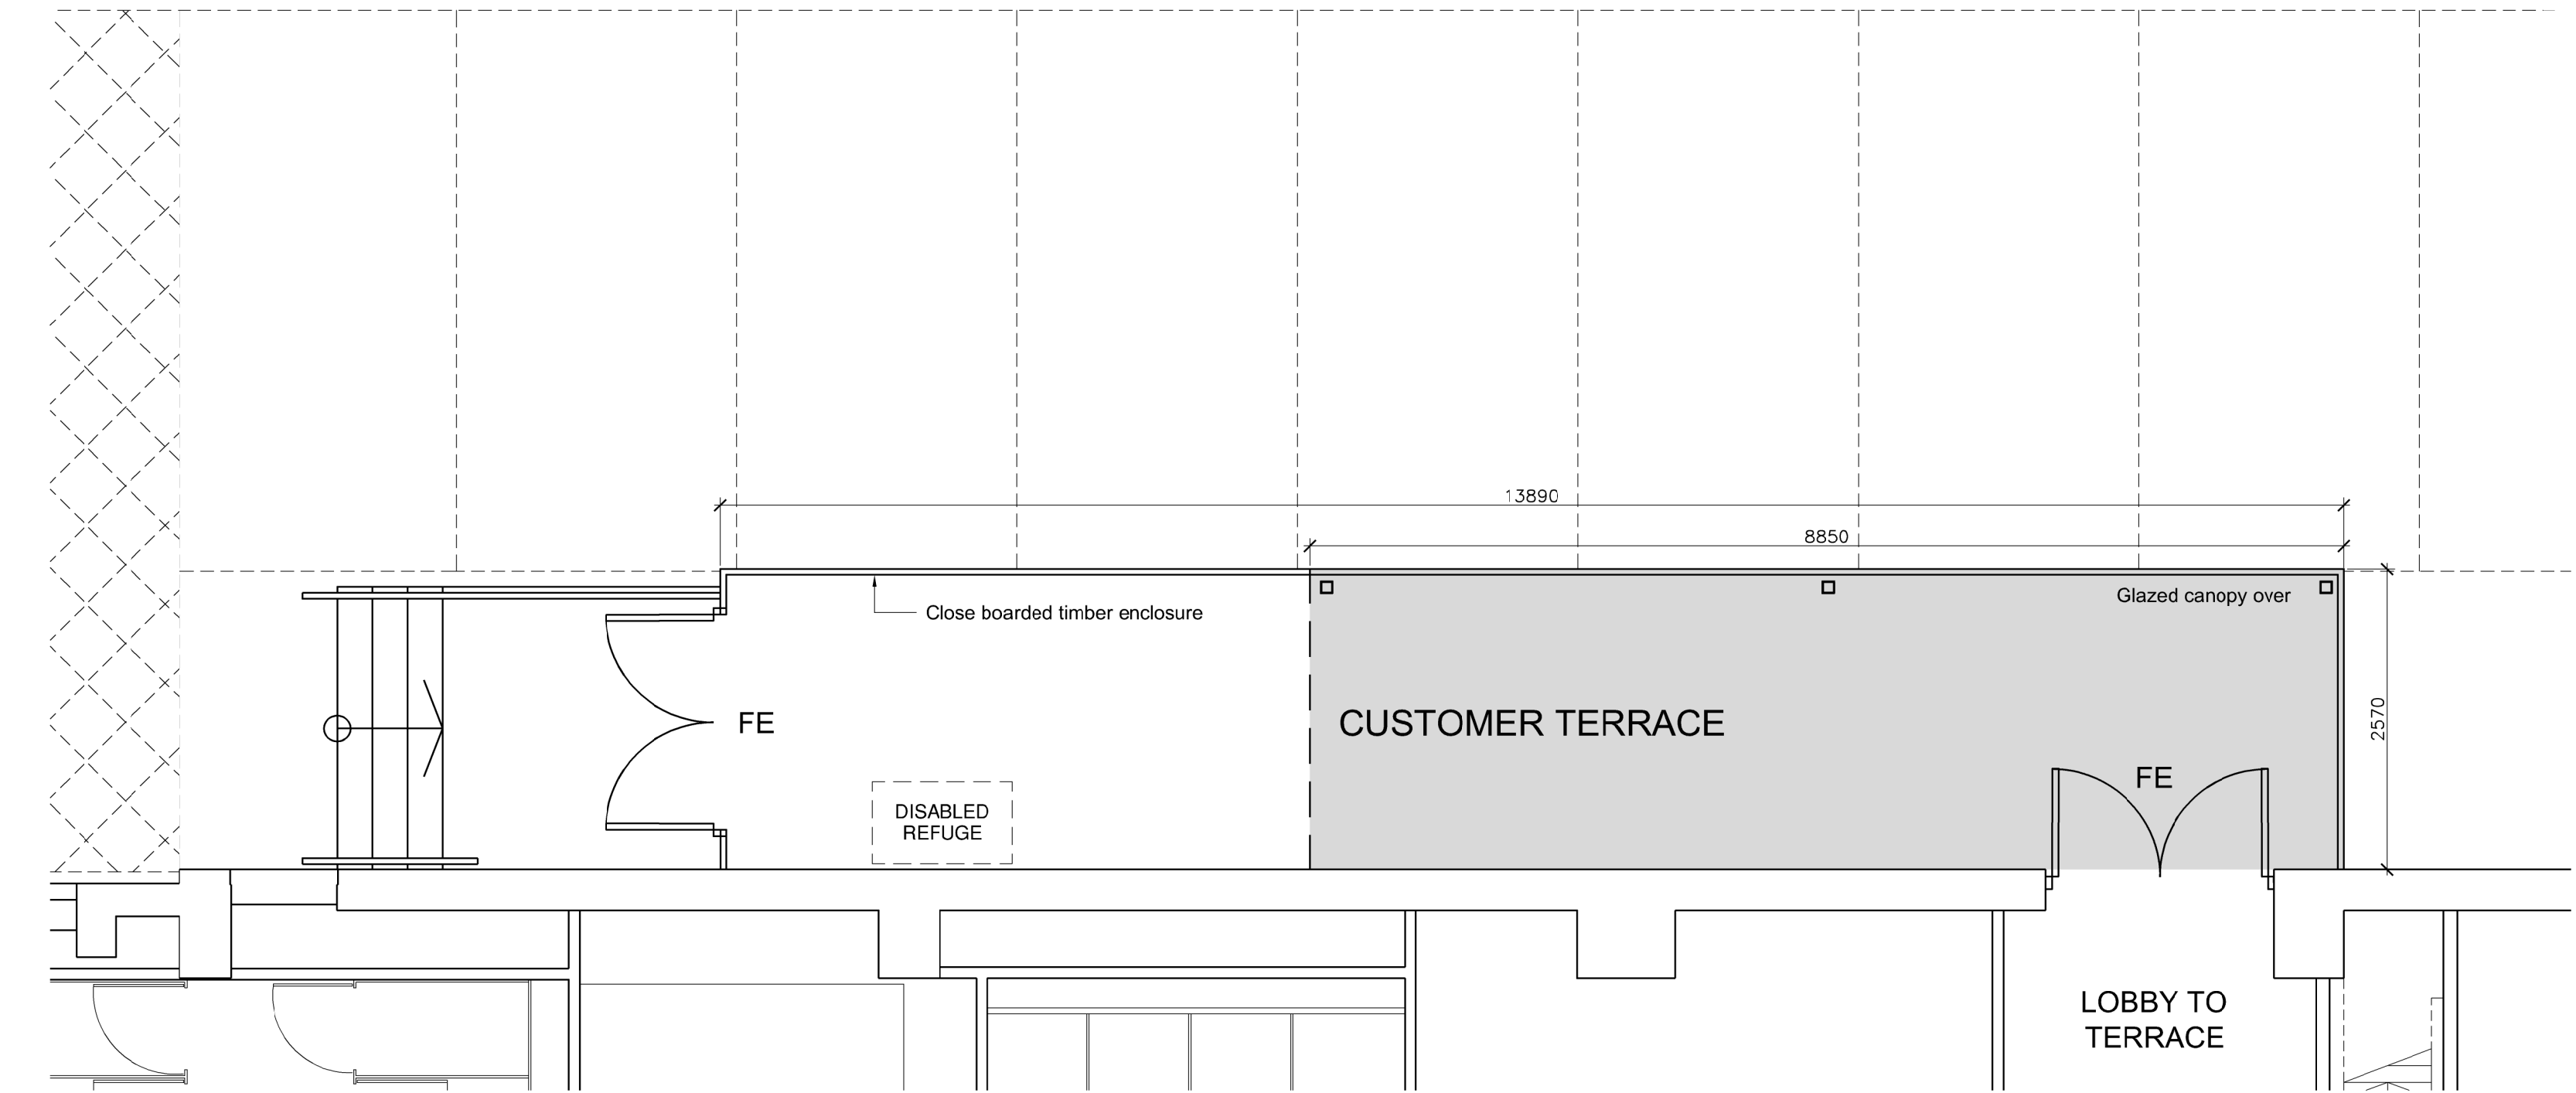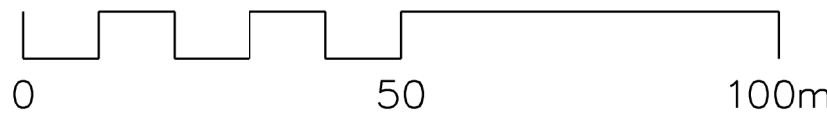

EXISTING CUSTOMER TERRACE PLAN
Scale 1/50@A1

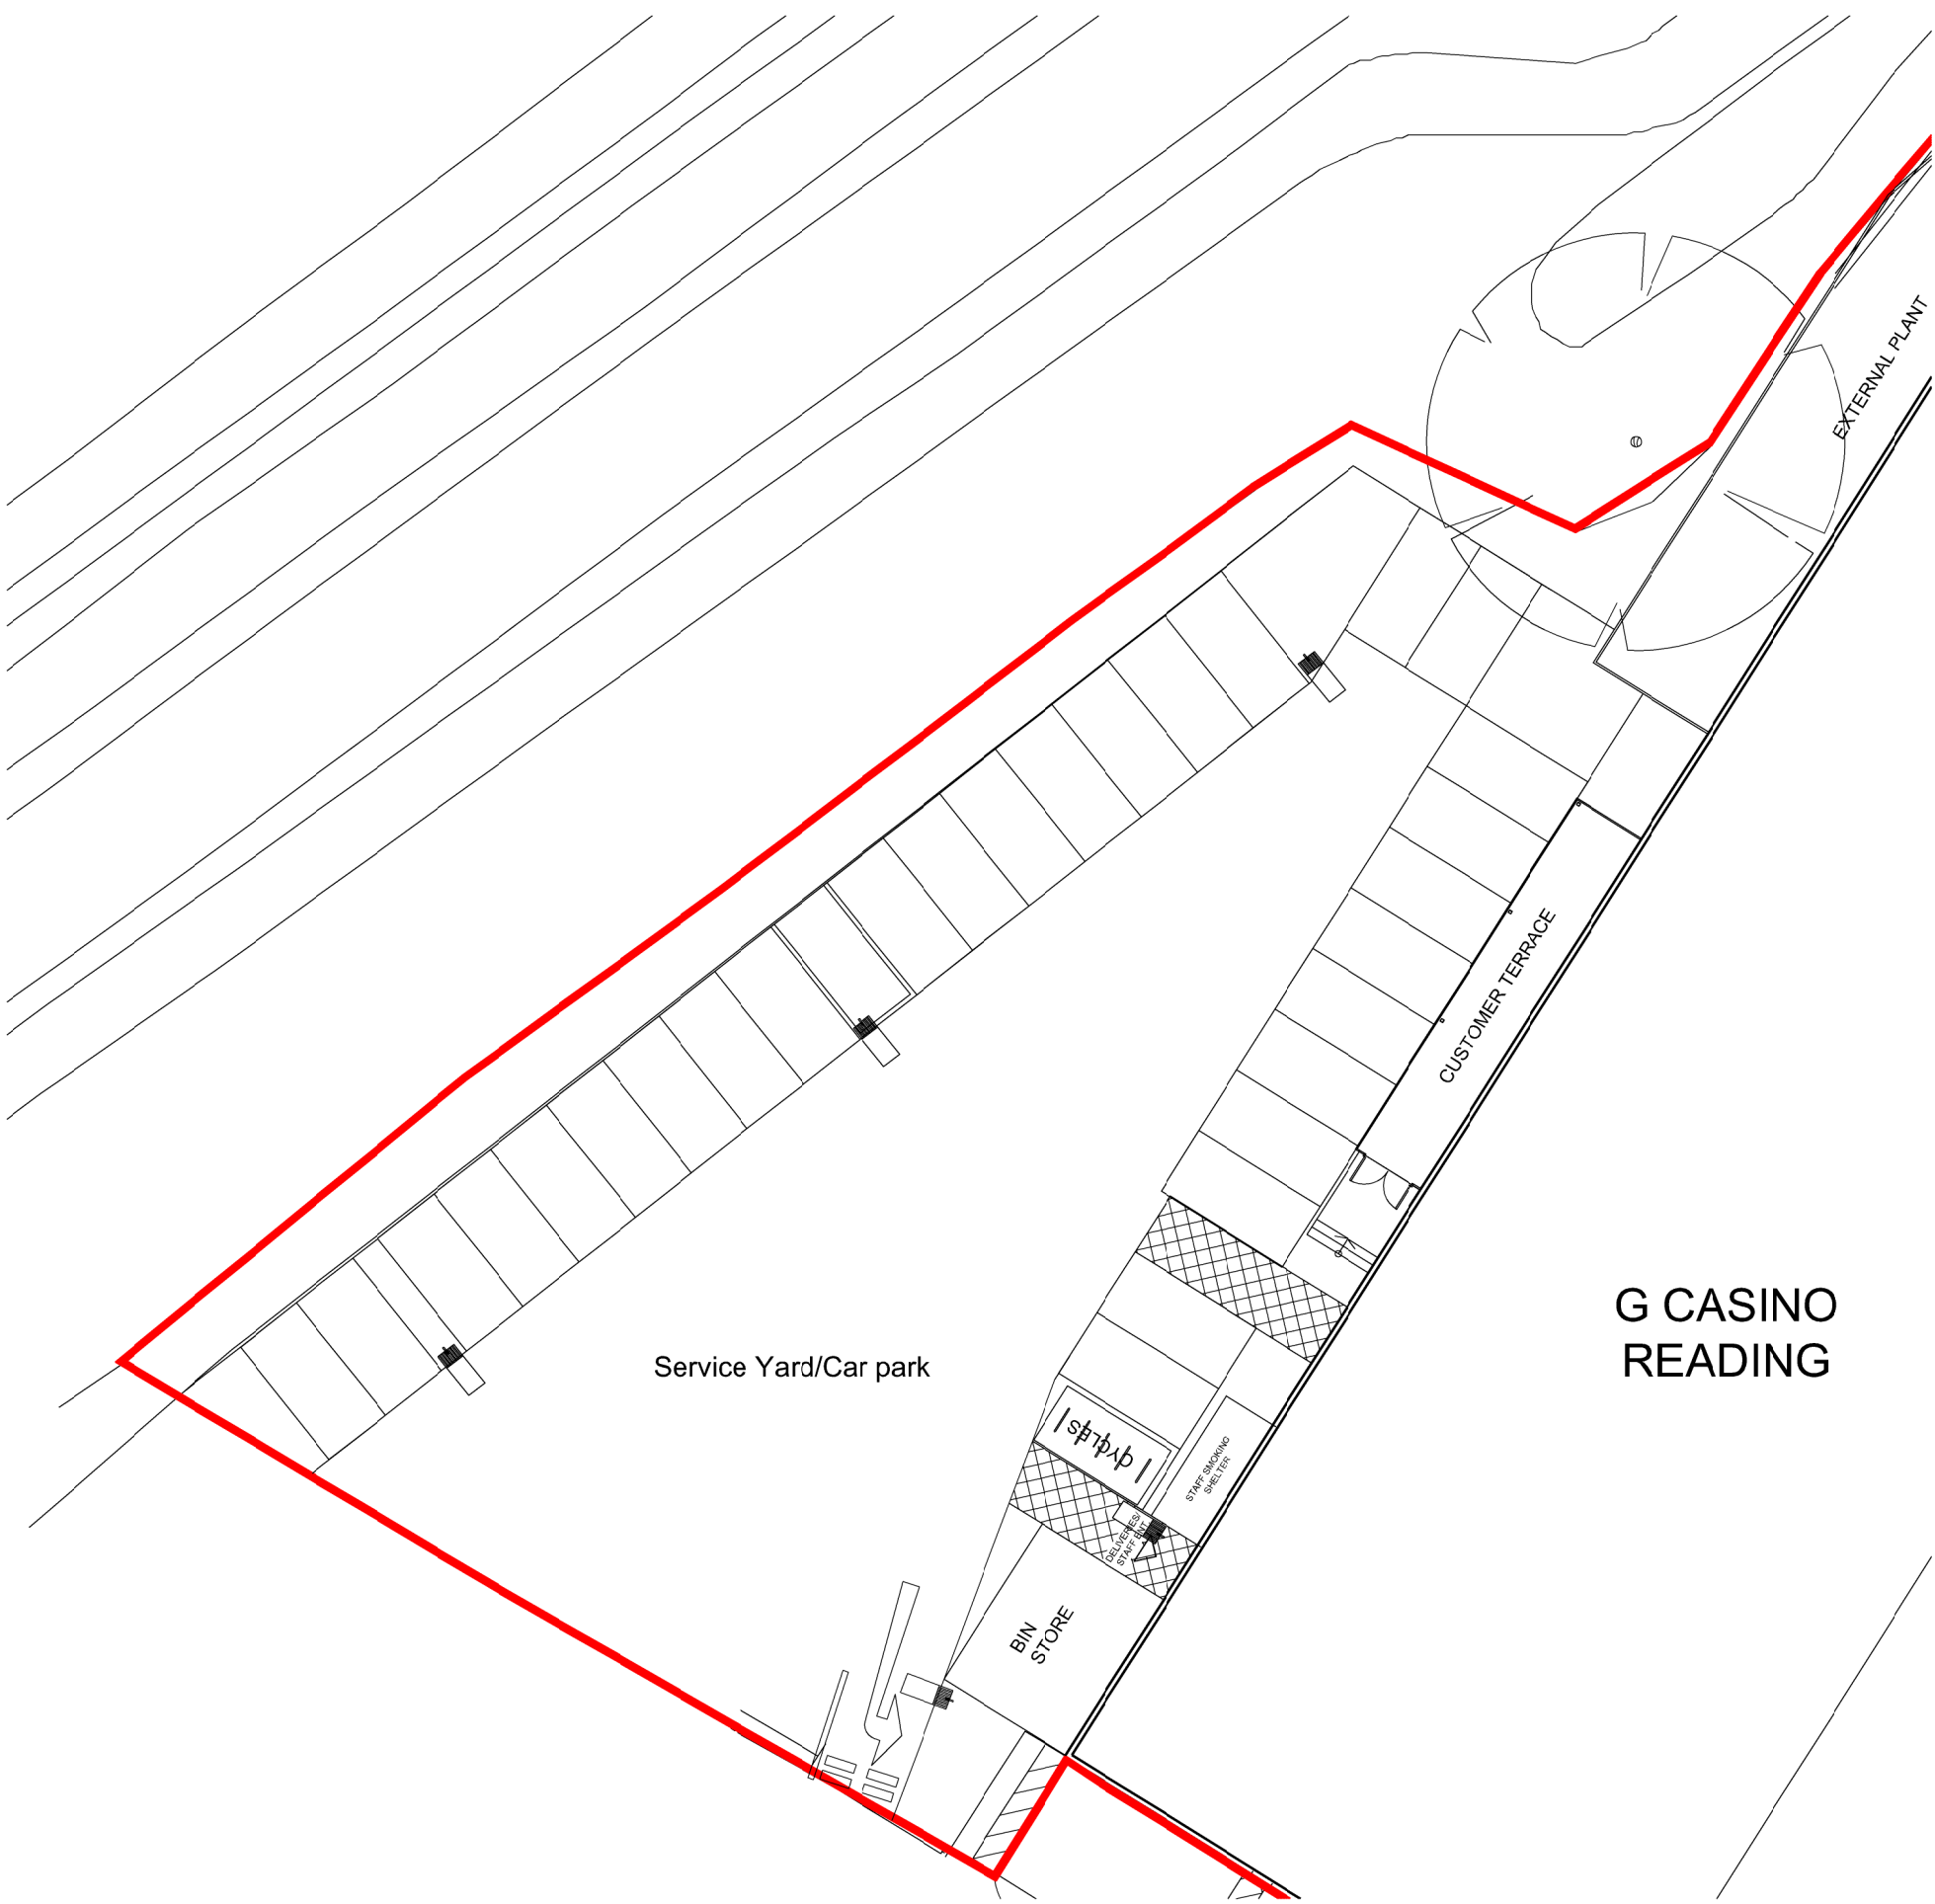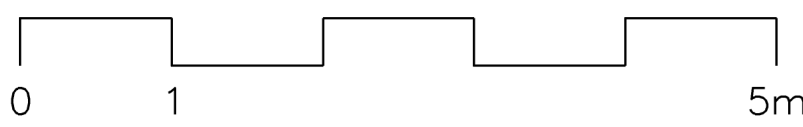

SITE PLAN Scale
1/250 @A1

