


300 mm
200
100
50
10 mm
0


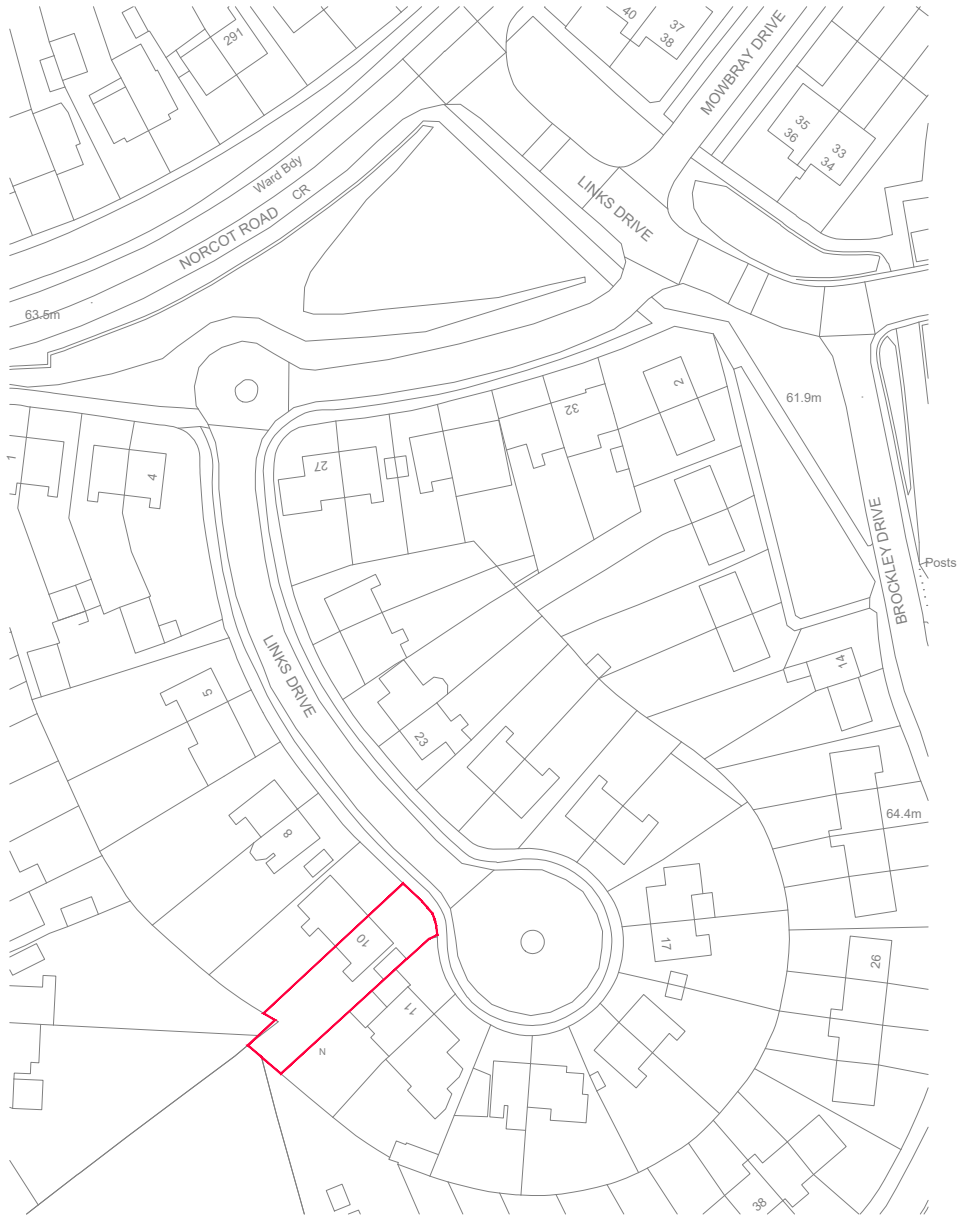


Ordnance Survey, (c) Crown Copyright 2018. All rights reserved. Licence number 100022432

0 10 20 30 40 50 60 70 80 90 100
metres

Location Plan

Ordnance Survey Licence No. 100022432
Scale 1:1250 @ A3

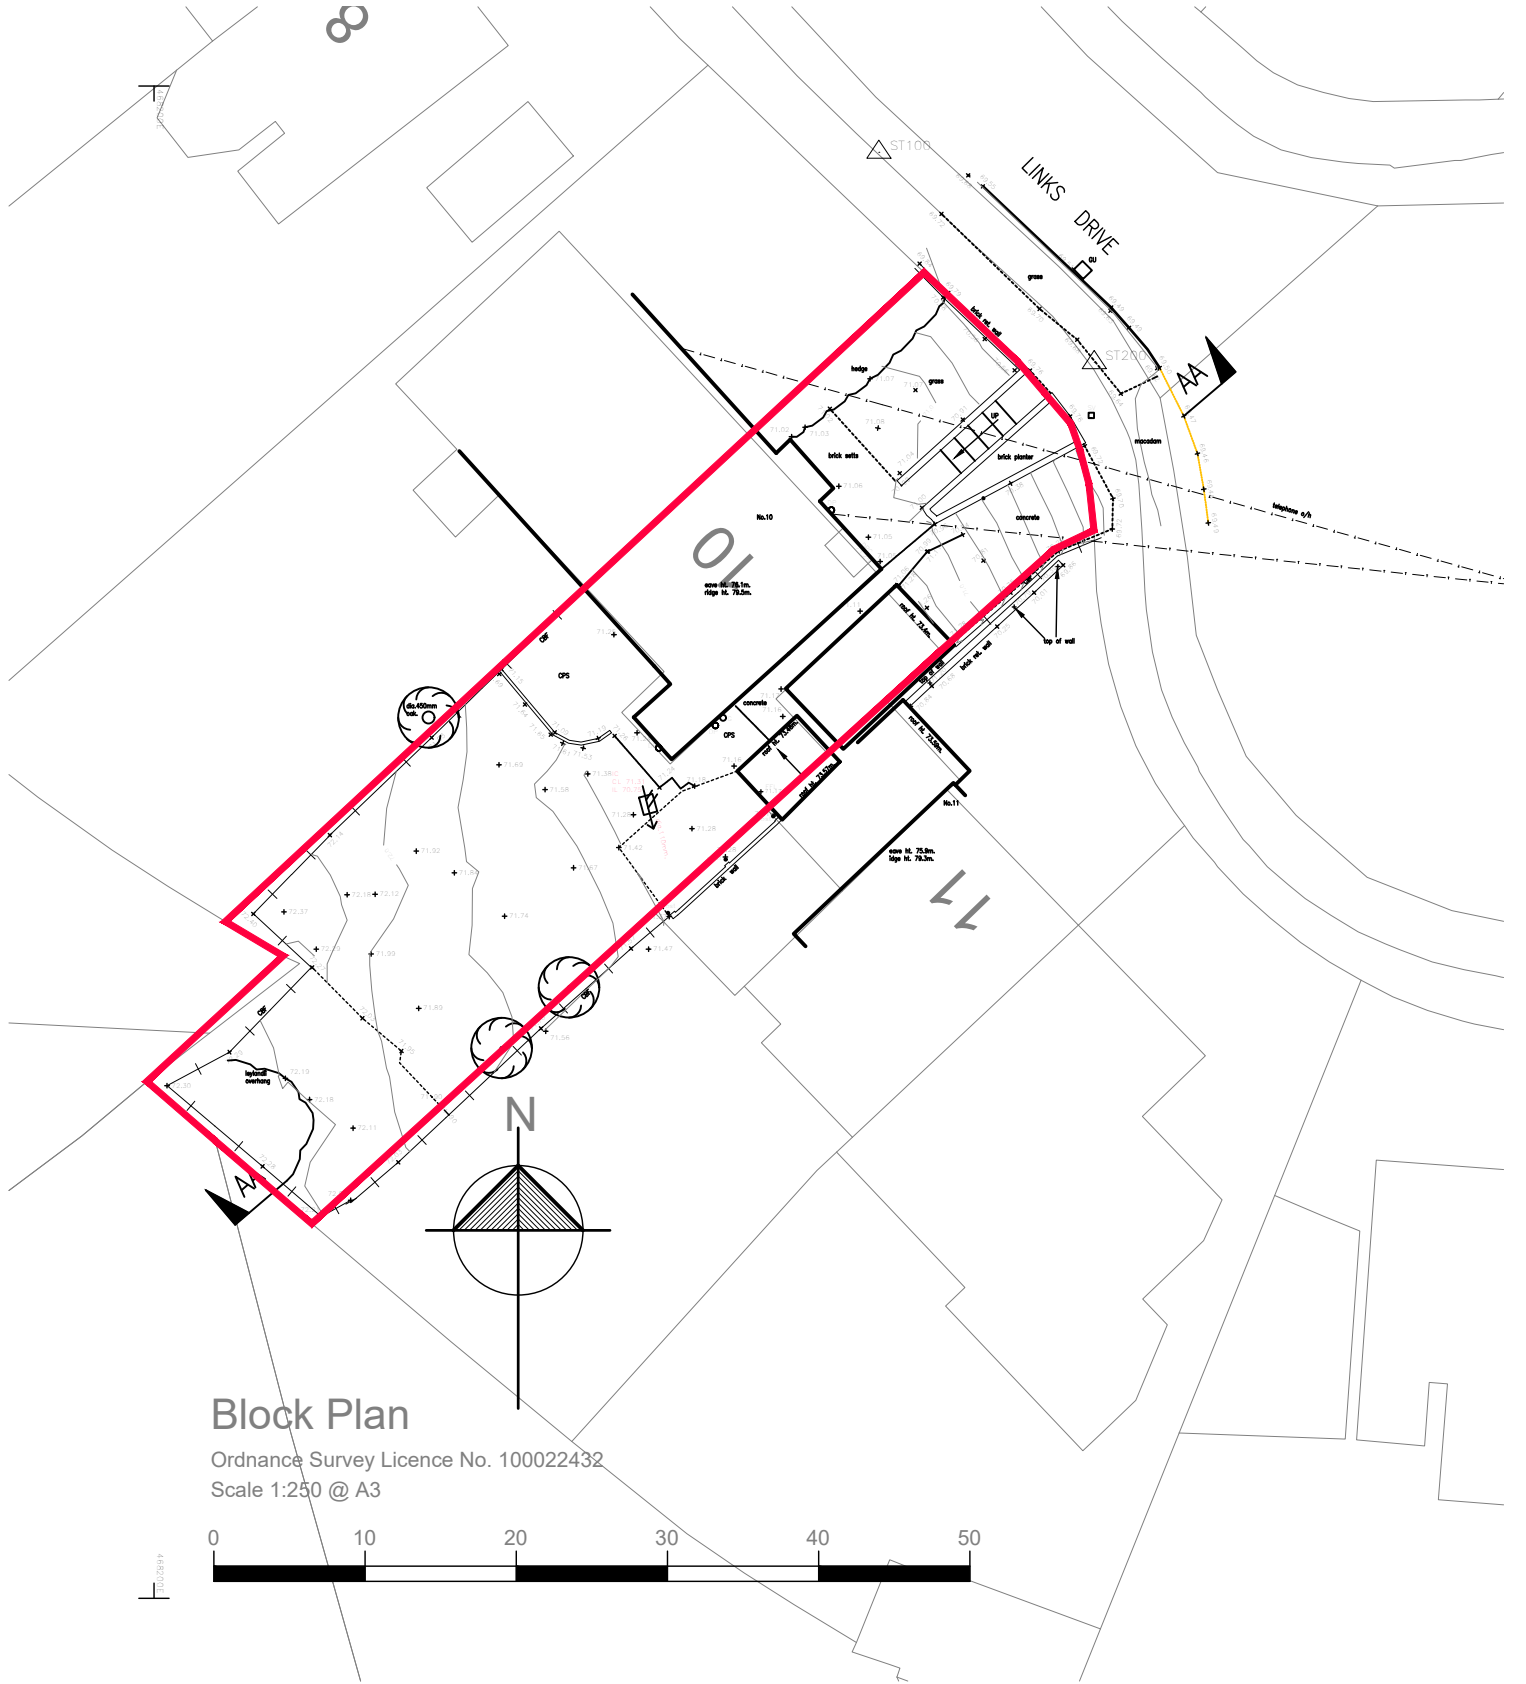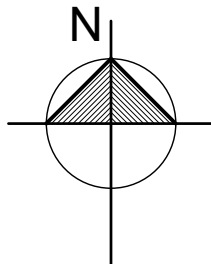

Block Plan

Ordnance Survey Licence No. 100022432
Scale 1:250 @ A3

0 10 20 30 40 50

All dimensions and levels are to be checked on site prior to the commencement of construction and any discrepancies should be reported to the Construction Manager immediately.

This drawing may not be reproduced in any part or form without written consent. All copyright reserved.

All dimensions are in millimetres unless otherwise stated.

All contractors / Sub-Contractors MUST ensure they have the latest drawing issue before they commence work on site.

This drawing is to be read in conjunction with all other relevant working drawings, engineers details, specialist subcontractors drawings and the specifications.

This drawing is for the purpose of obtaining Local Authority consents only. The builder must check all dimensions on site prior to ordering any factory made units, trusses or staircases.

				BY	CHECKED	DATE
			DESIGN	RJW	MRW	JUNE 2018
			DRAWN	RJW	MRW	JULY 2018
			APPROVED			
			This drawing and its contents are the property of Baker Gilbey Associates Limited. Any unauthorised employment or reproduction, in full or in part, is forbidden.			
AMENDMENT	APP'D	DATE				

CLIENT

Baker Gilbey Associates

CONSULTING CIVIL AND STRUCTURAL ENGINEERS
BROXMOOR, 105 OAKLEY LANE, OAKLEY, HAMPSHIRE RG23 7BX

TITLE PROPOSED ALTERATIONS
10 LINKS DRIVE
TILEHURST RG30 7YT

SITE LOCATION PLAN AND BLOCK PLAN

STATUS		PLANNING		FILE		16008			
SCALE		PLOT DATE		Project Number		Drawing Number		REVISION	
1:1250, 1:250		JULY 2018		16008		001		—	

ORIGINAL SHEET SIZE A3 [240x297]

GRAPHIC SCALES