


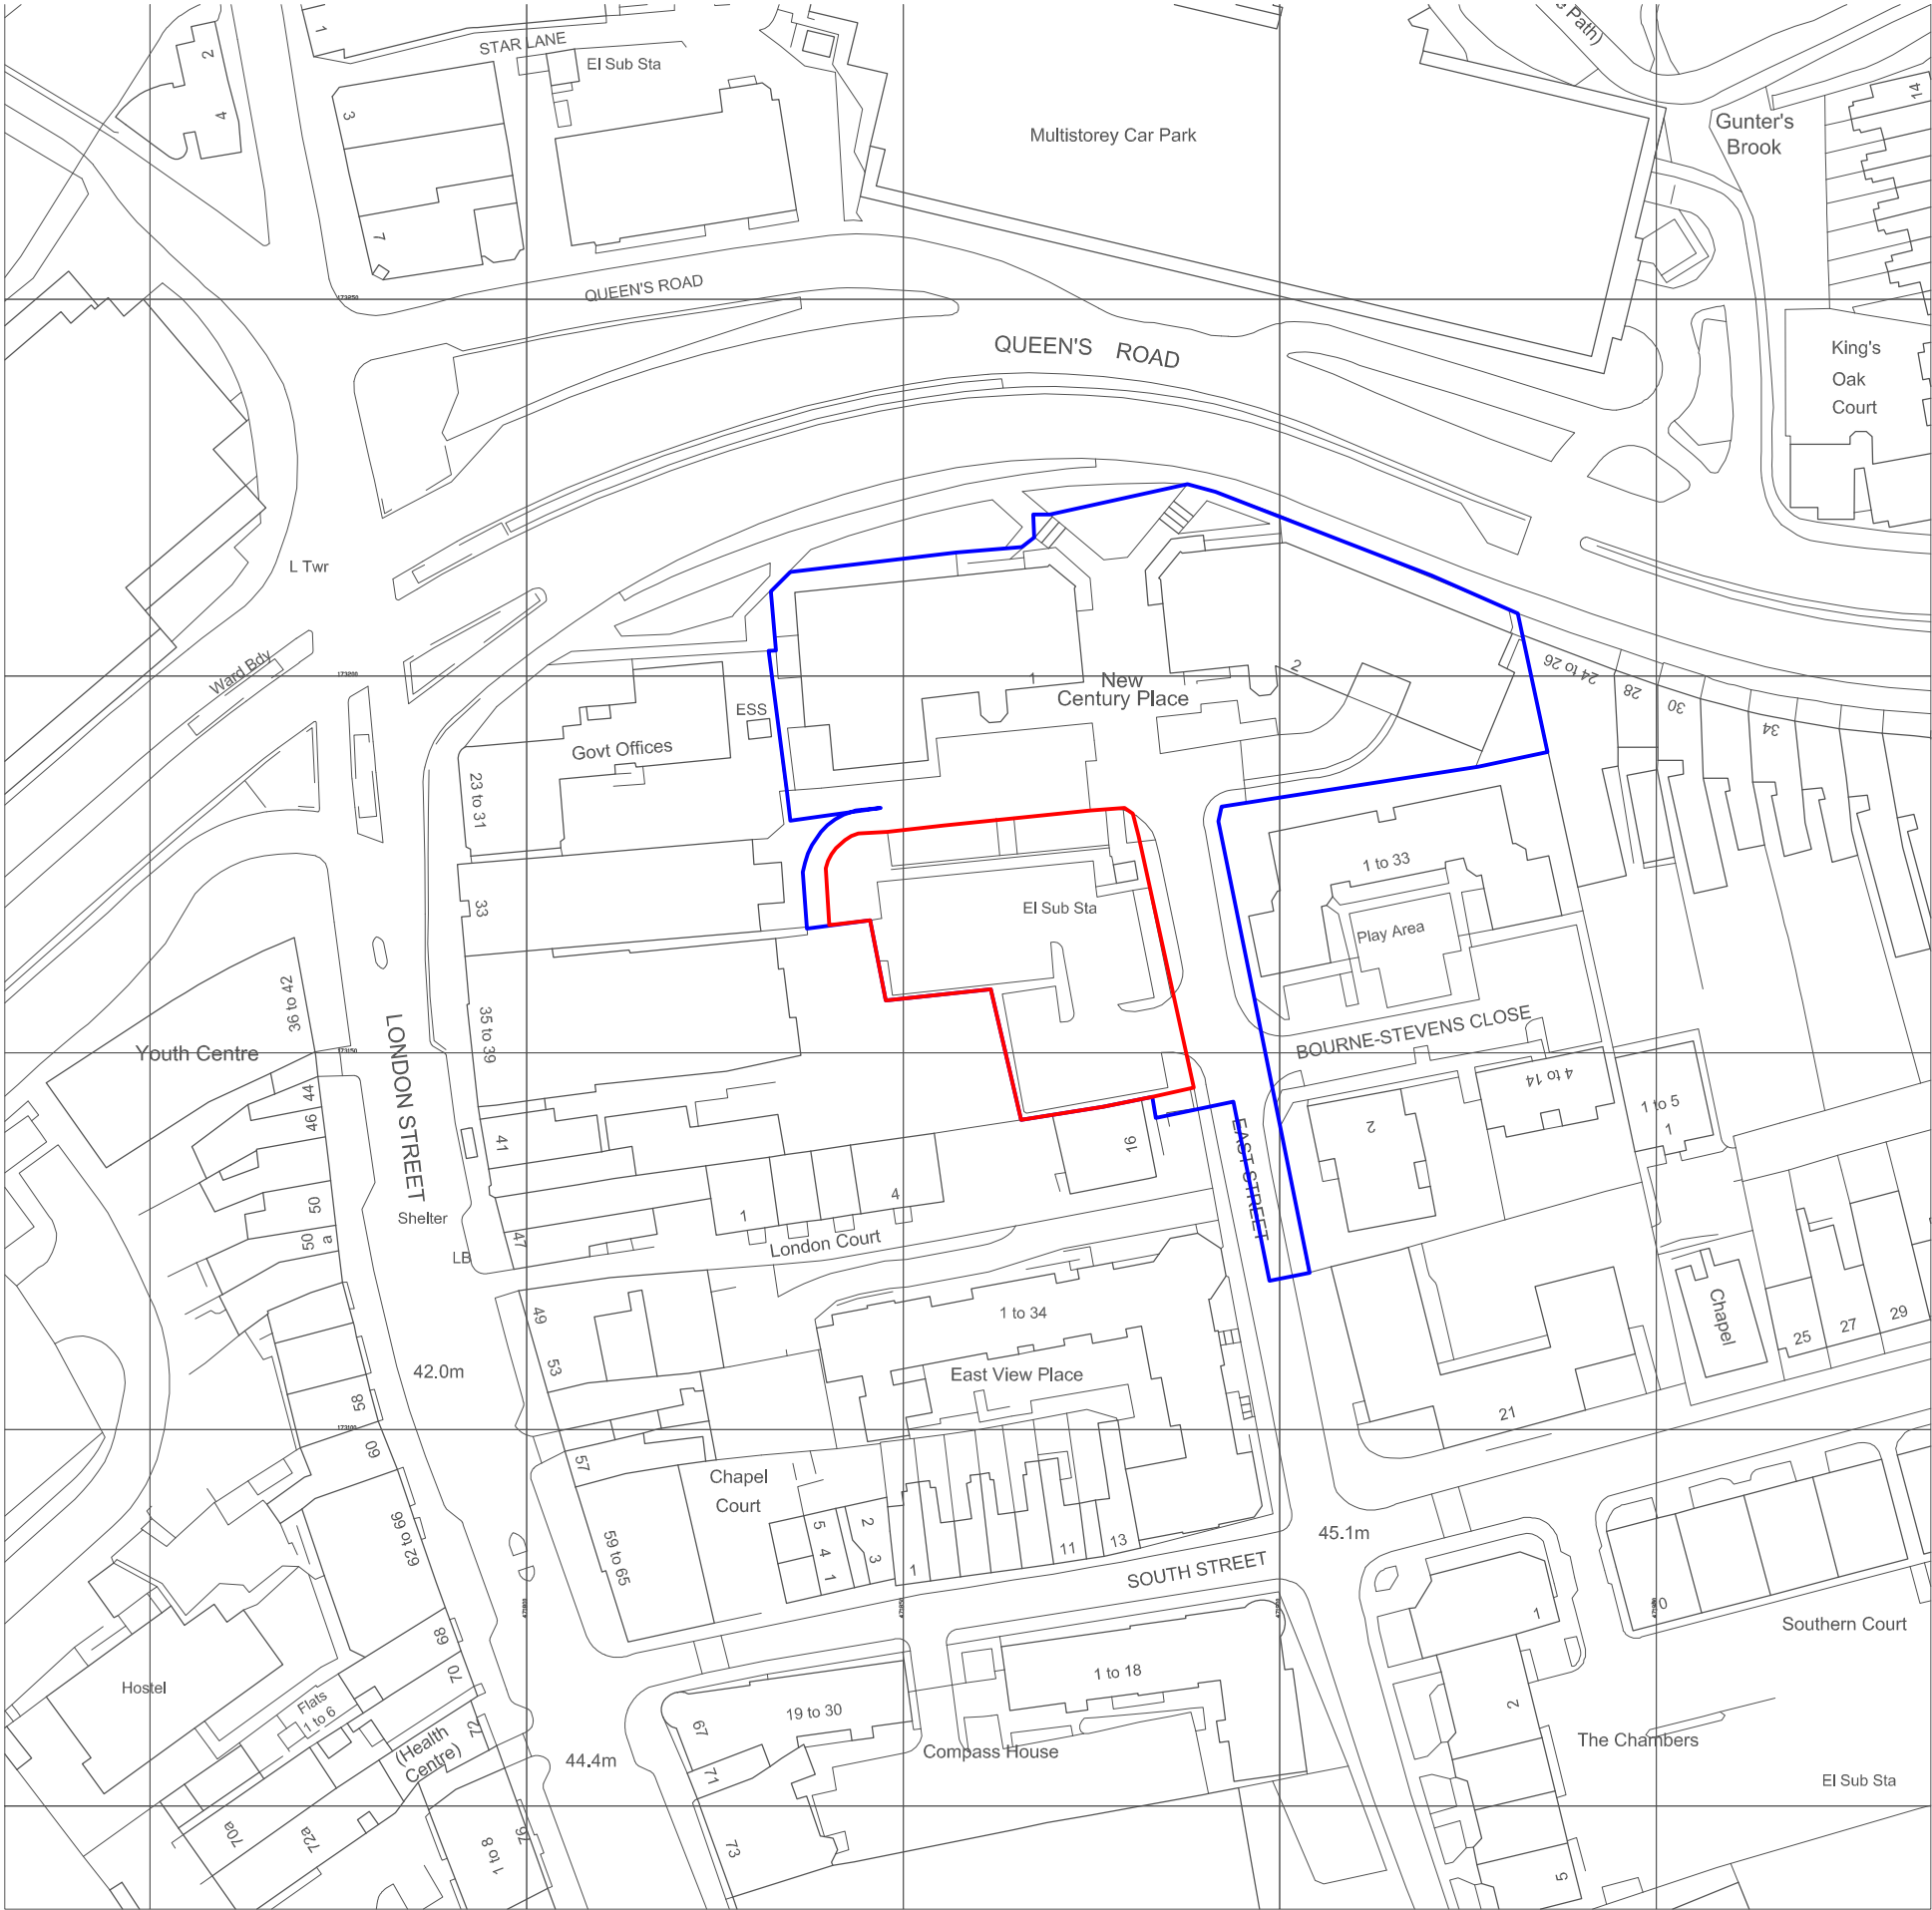

16033 3001  
LOCATION PLAN  
1:500

- GENERAL NOTES
1. This drawing is copyright and must not be reproduced without the consent of Greenwell Design Ltd.
  2. All dimensions are in millimeters unless otherwise noted.
  3. Do not scale from this drawing - if in doubt ask.
  4. All dimensions to be checked on site prior to commencement of work or preparation of shop/ fabrication drawings.
  5. The contractor shall report any discrepancies in information in writing to the design team at the earliest opportunity.
  6. This drawing is to be read in conjunction with the following relevant information:
    - i) All architects, structural and service engineer's drawings and specifications.
    - ii) All CDM information including designers risk assessments.



- APPLICATION SITE BOUNDARY
- OTHER LAND WITHIN APPLICANTS OWNERSHIP

|   |                                                 |   |            |    |   |
|---|-------------------------------------------------|---|------------|----|---|
| F | PLANNING APPLICATION ISSUE                      | P | 2017.01.02 | MB | - |
| E | Revised boundary                                | P | 2016.12.13 | MB | - |
| D | Revised boundary                                | P | 2016.11.29 | MB | - |
| C | PRE APPLICATION ISSUE - blue boundary indicated | P | 2016.11.21 | MB | - |
| B | PRE APPLICATION ISSUE                           | P | 2016.11.07 | MB | - |
| A | PRE APPLICATION ISSUE                           | P | 2016.10.18 | MB | - |
| - | PD ISSUE                                        | P | 2016.08.17 | MB | - |

|          |       |       |         |        |          |
|----------|-------|-------|---------|--------|----------|
| revision | notes | drawn | checked | author | reviewer |
|          |       |       |         |        |          |

greenwell design

architecture  
interiors  
urban design  
masterplanning  
graphic design  
conservation

Studio 2, Riverside Centre, Frankland Lane, Durham, DH1 5TA  
t: (0191) 447 1775  
www.greenwelldesign.co.uk

Project East Street, Reading

Drawing LOCATION PLAN  
Red Line Boundary

|              |                    |         |      |        |
|--------------|--------------------|---------|------|--------|
| Scale: 1:500 | Job no. 16033      | dwg no. | 3001 | Rev: F |
| at size A1   | Status Preliminary |         |      |        |

Do not scale. This drawing is copyright