


OS MasterMap 1250/2500/10000 scale
Wednesday, October 2, 2019, ID: CM-00831611
www.centremapslive.co.uk
1:1250 scale print at A4, Centre: 472048 E, 176531 N
© Crown Copyright Ordnance Survey. Licence no. 100019980

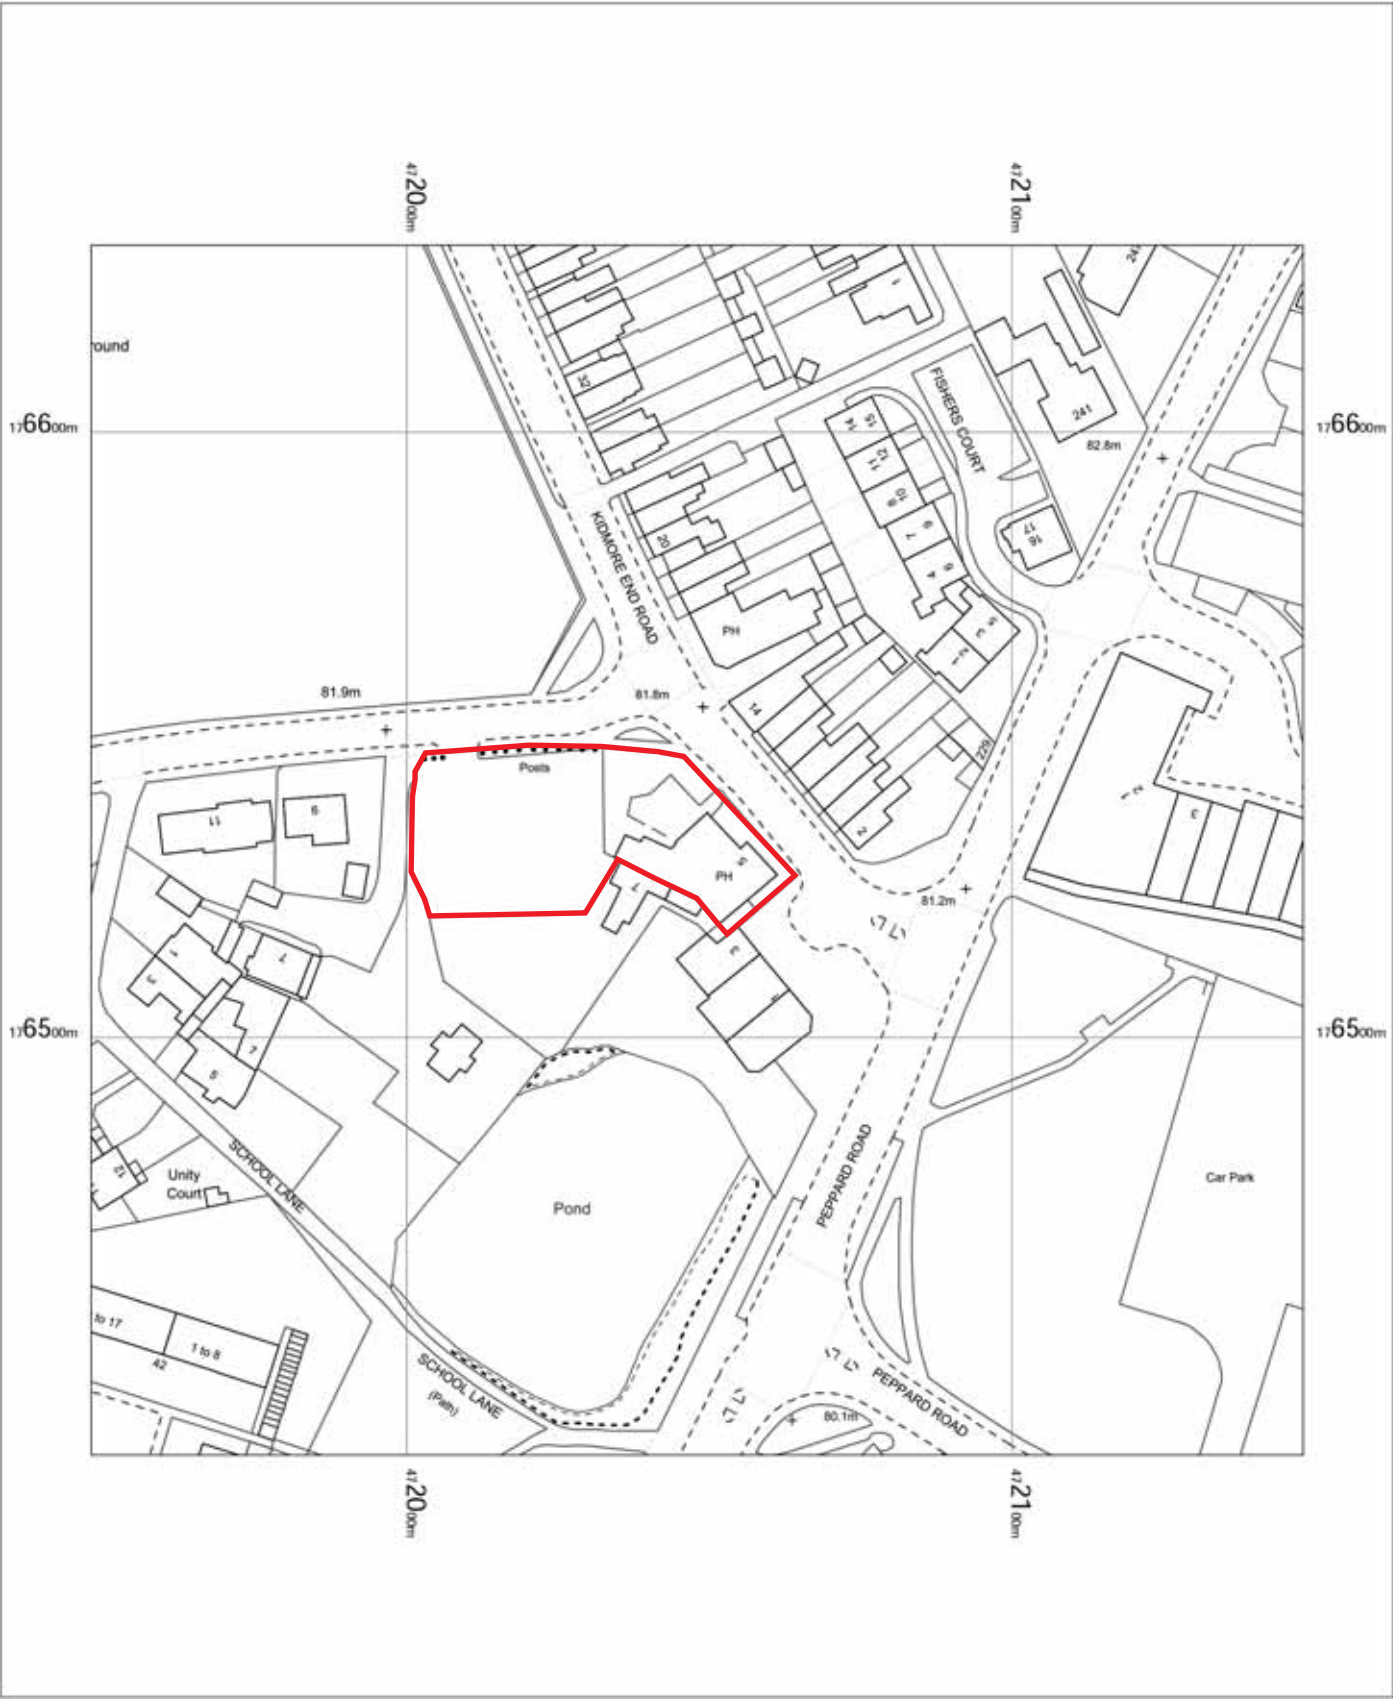

GREENE KING
WHITE HORSE
9 KIDMORE END ROAD,
EMMER GREEN,
READING
RG4 8SD

1482 16
10/10/19 - SRL

COPYRIGHT :
THE ATTACHED DESIGNS AND ILLUSTRATIONS
ARE INTENDED SOLELY FOR, AND SHOULD
ONLY BE USED BY, THOSE TO WHOM THIS
DESIGN SPECIFICATION IS ADDRESSED.

THE CONTENTS ARE STRICTLY
PRIVATE AND CONFIDENTIAL.
ANY FORM OF REPRODUCTION,
DISSEMINATION, COPYING, DISCLOSURE,
MODIFICATION OR DISTRIBUTION IS STRICTLY
PROHIBITED WITHOUT THE PRIOR WRITTEN
CONSENT OF ASHLEIGH SIGNS LTD
(COMPANY NUMBER : 1325080)
WHOSE REGISTERED ADDRESS IS:
ASHLEIGH HOUSE, BECKBRIDGE ROAD,
NORMANTON INDUSTRIAL ESTATE,
NORMANTON, W66 1TE