
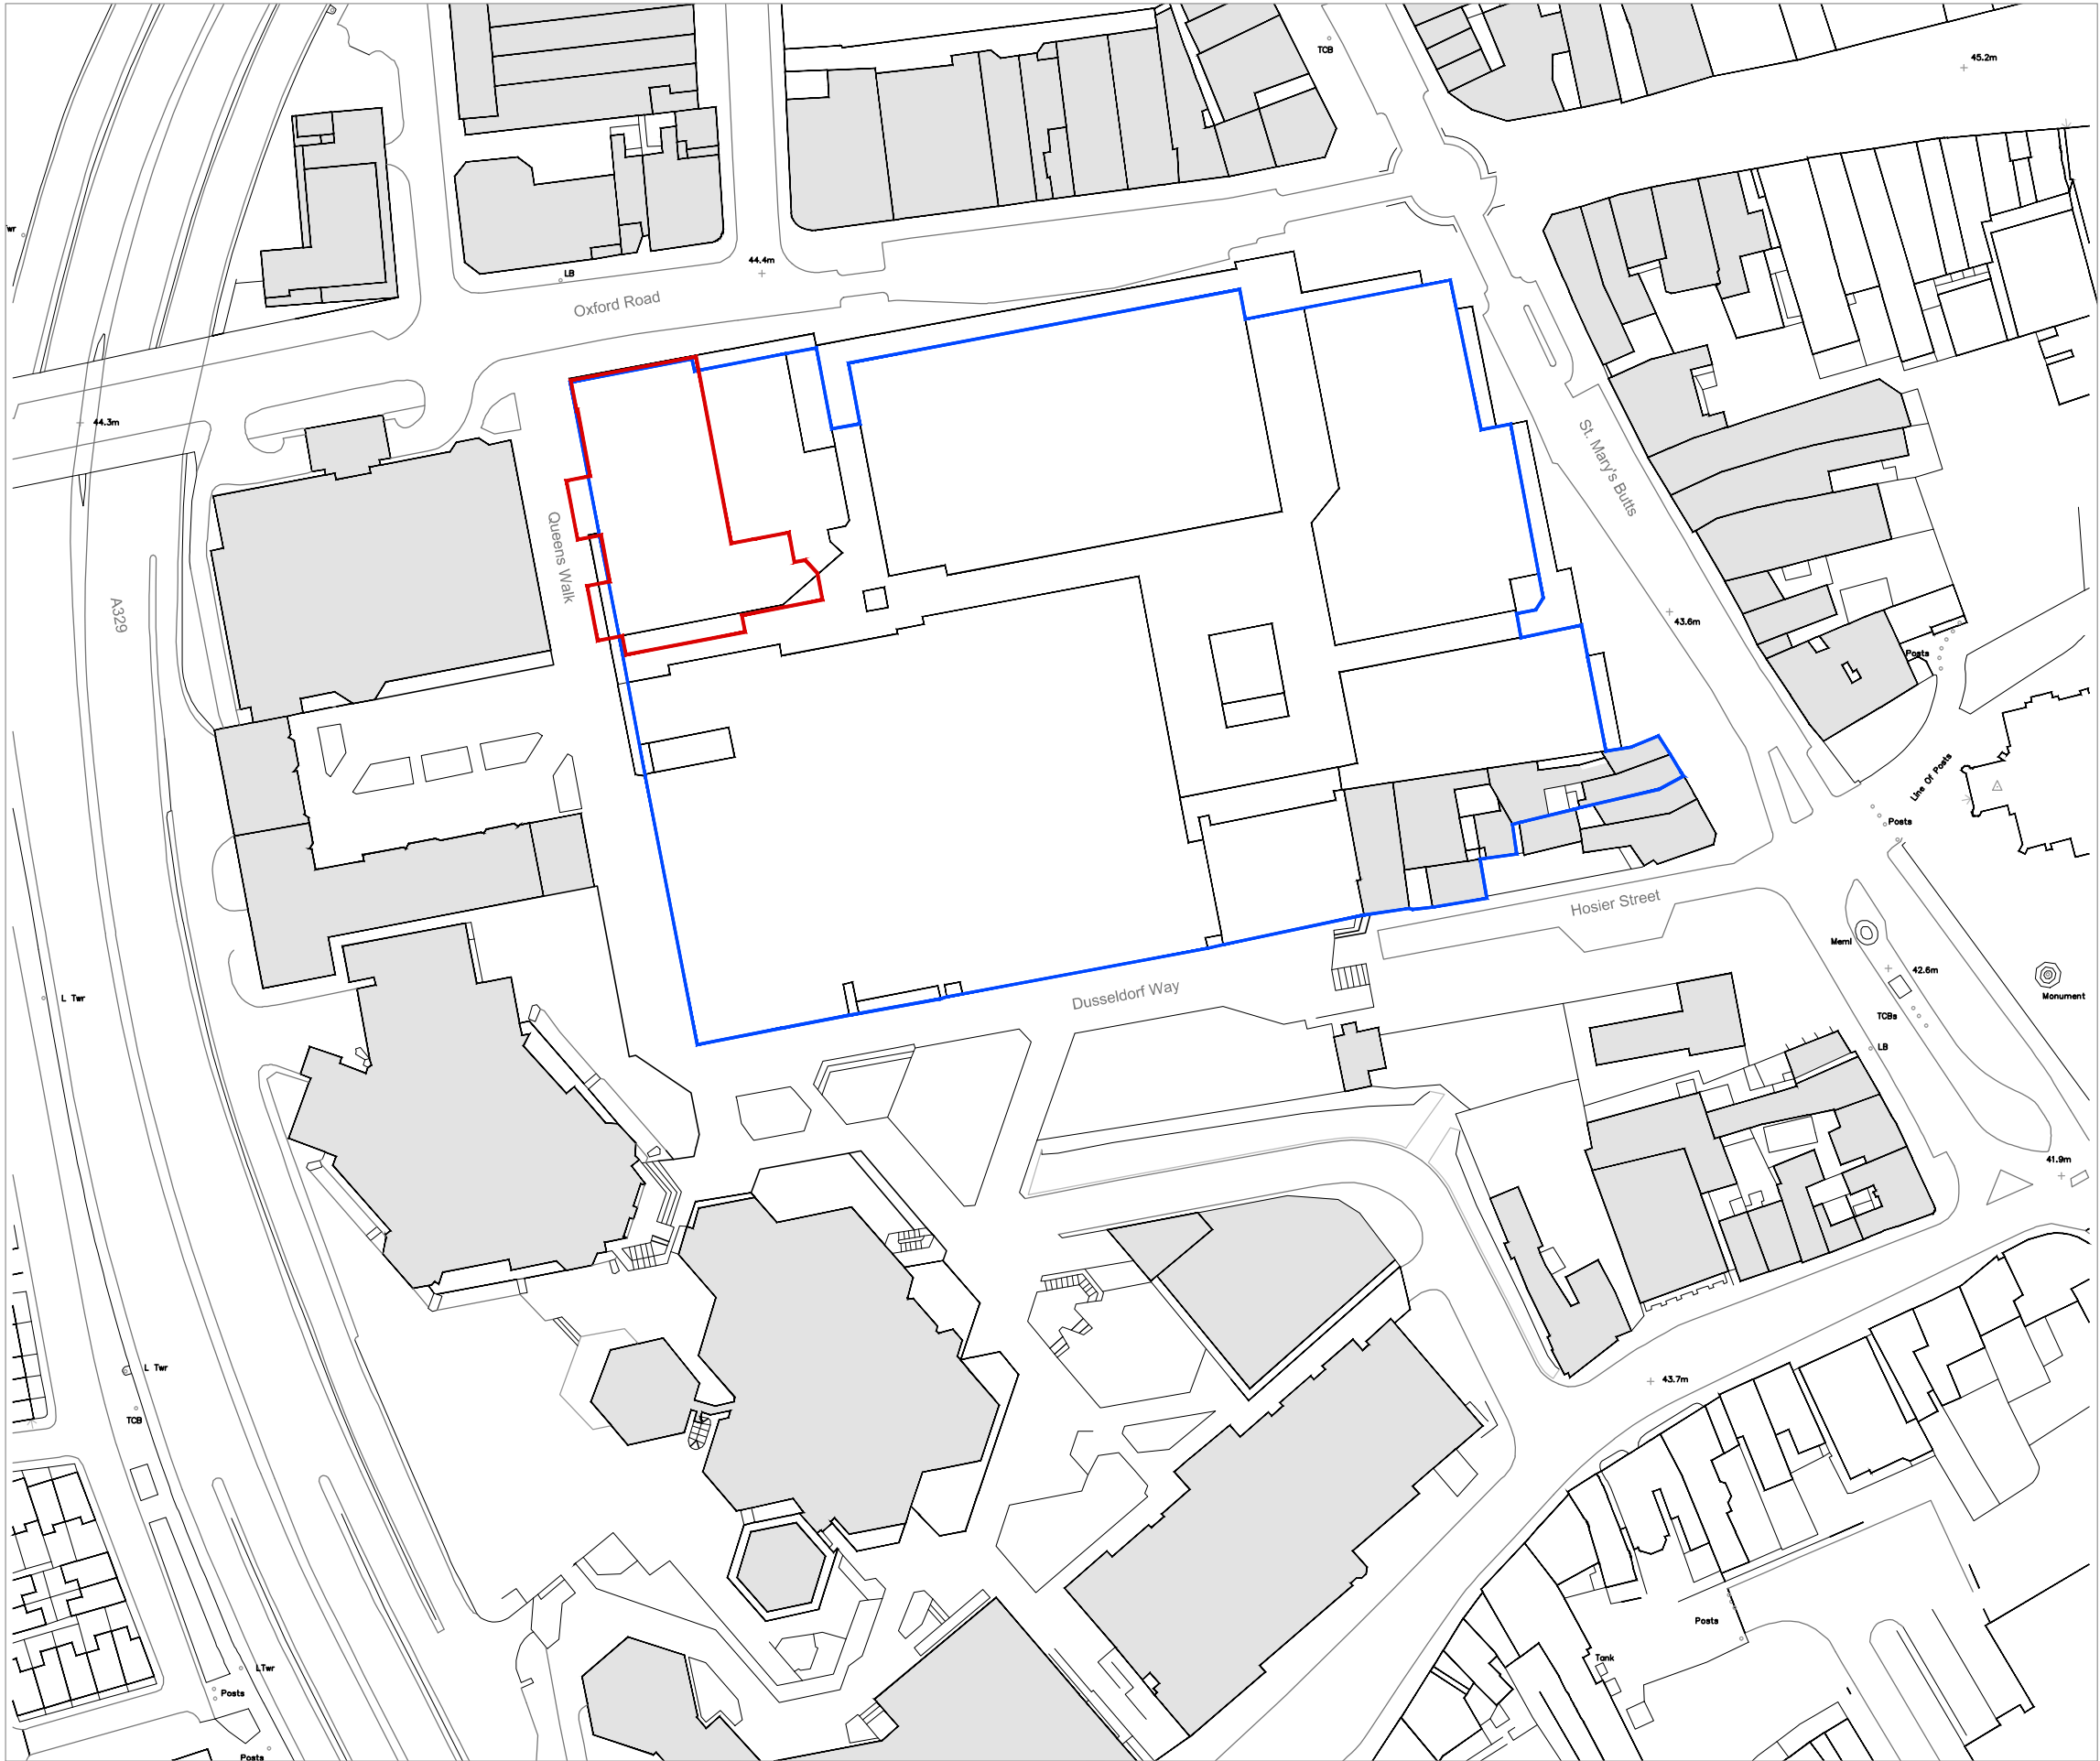


Extent of Application - boundary applies to basement, ground and first floors

Extent of Applicant Ownership

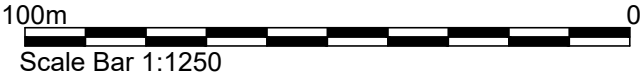

P-01 15.05.18 Drawing revised to planning consultants comments (email date 10.05.18) EH

PLANNING

REV DATE NOTES

Client

INCEPTION (READING) SARL

Project

BROAD STREET MALL
READING

Drawing Title

EXISTING
OXFORD ROAD CORNER
SITE LOCATION PLAN

Drawn	Checked	Paper Size	Scale	Date
EH	PT	A3	1:1250	APR 2018

Project No.	Drawing No.	Revision
15116	0360	P-01

**CORSTORPHINE
+WRIGHT
ARCHITECTS**

Brook Hall ■ Brook Street ■ Warwick ■ CV34 4BL
t 01926 658444 ■ w www.corstorphine-wright.com

Site Location Plan
Scale 1:1250