


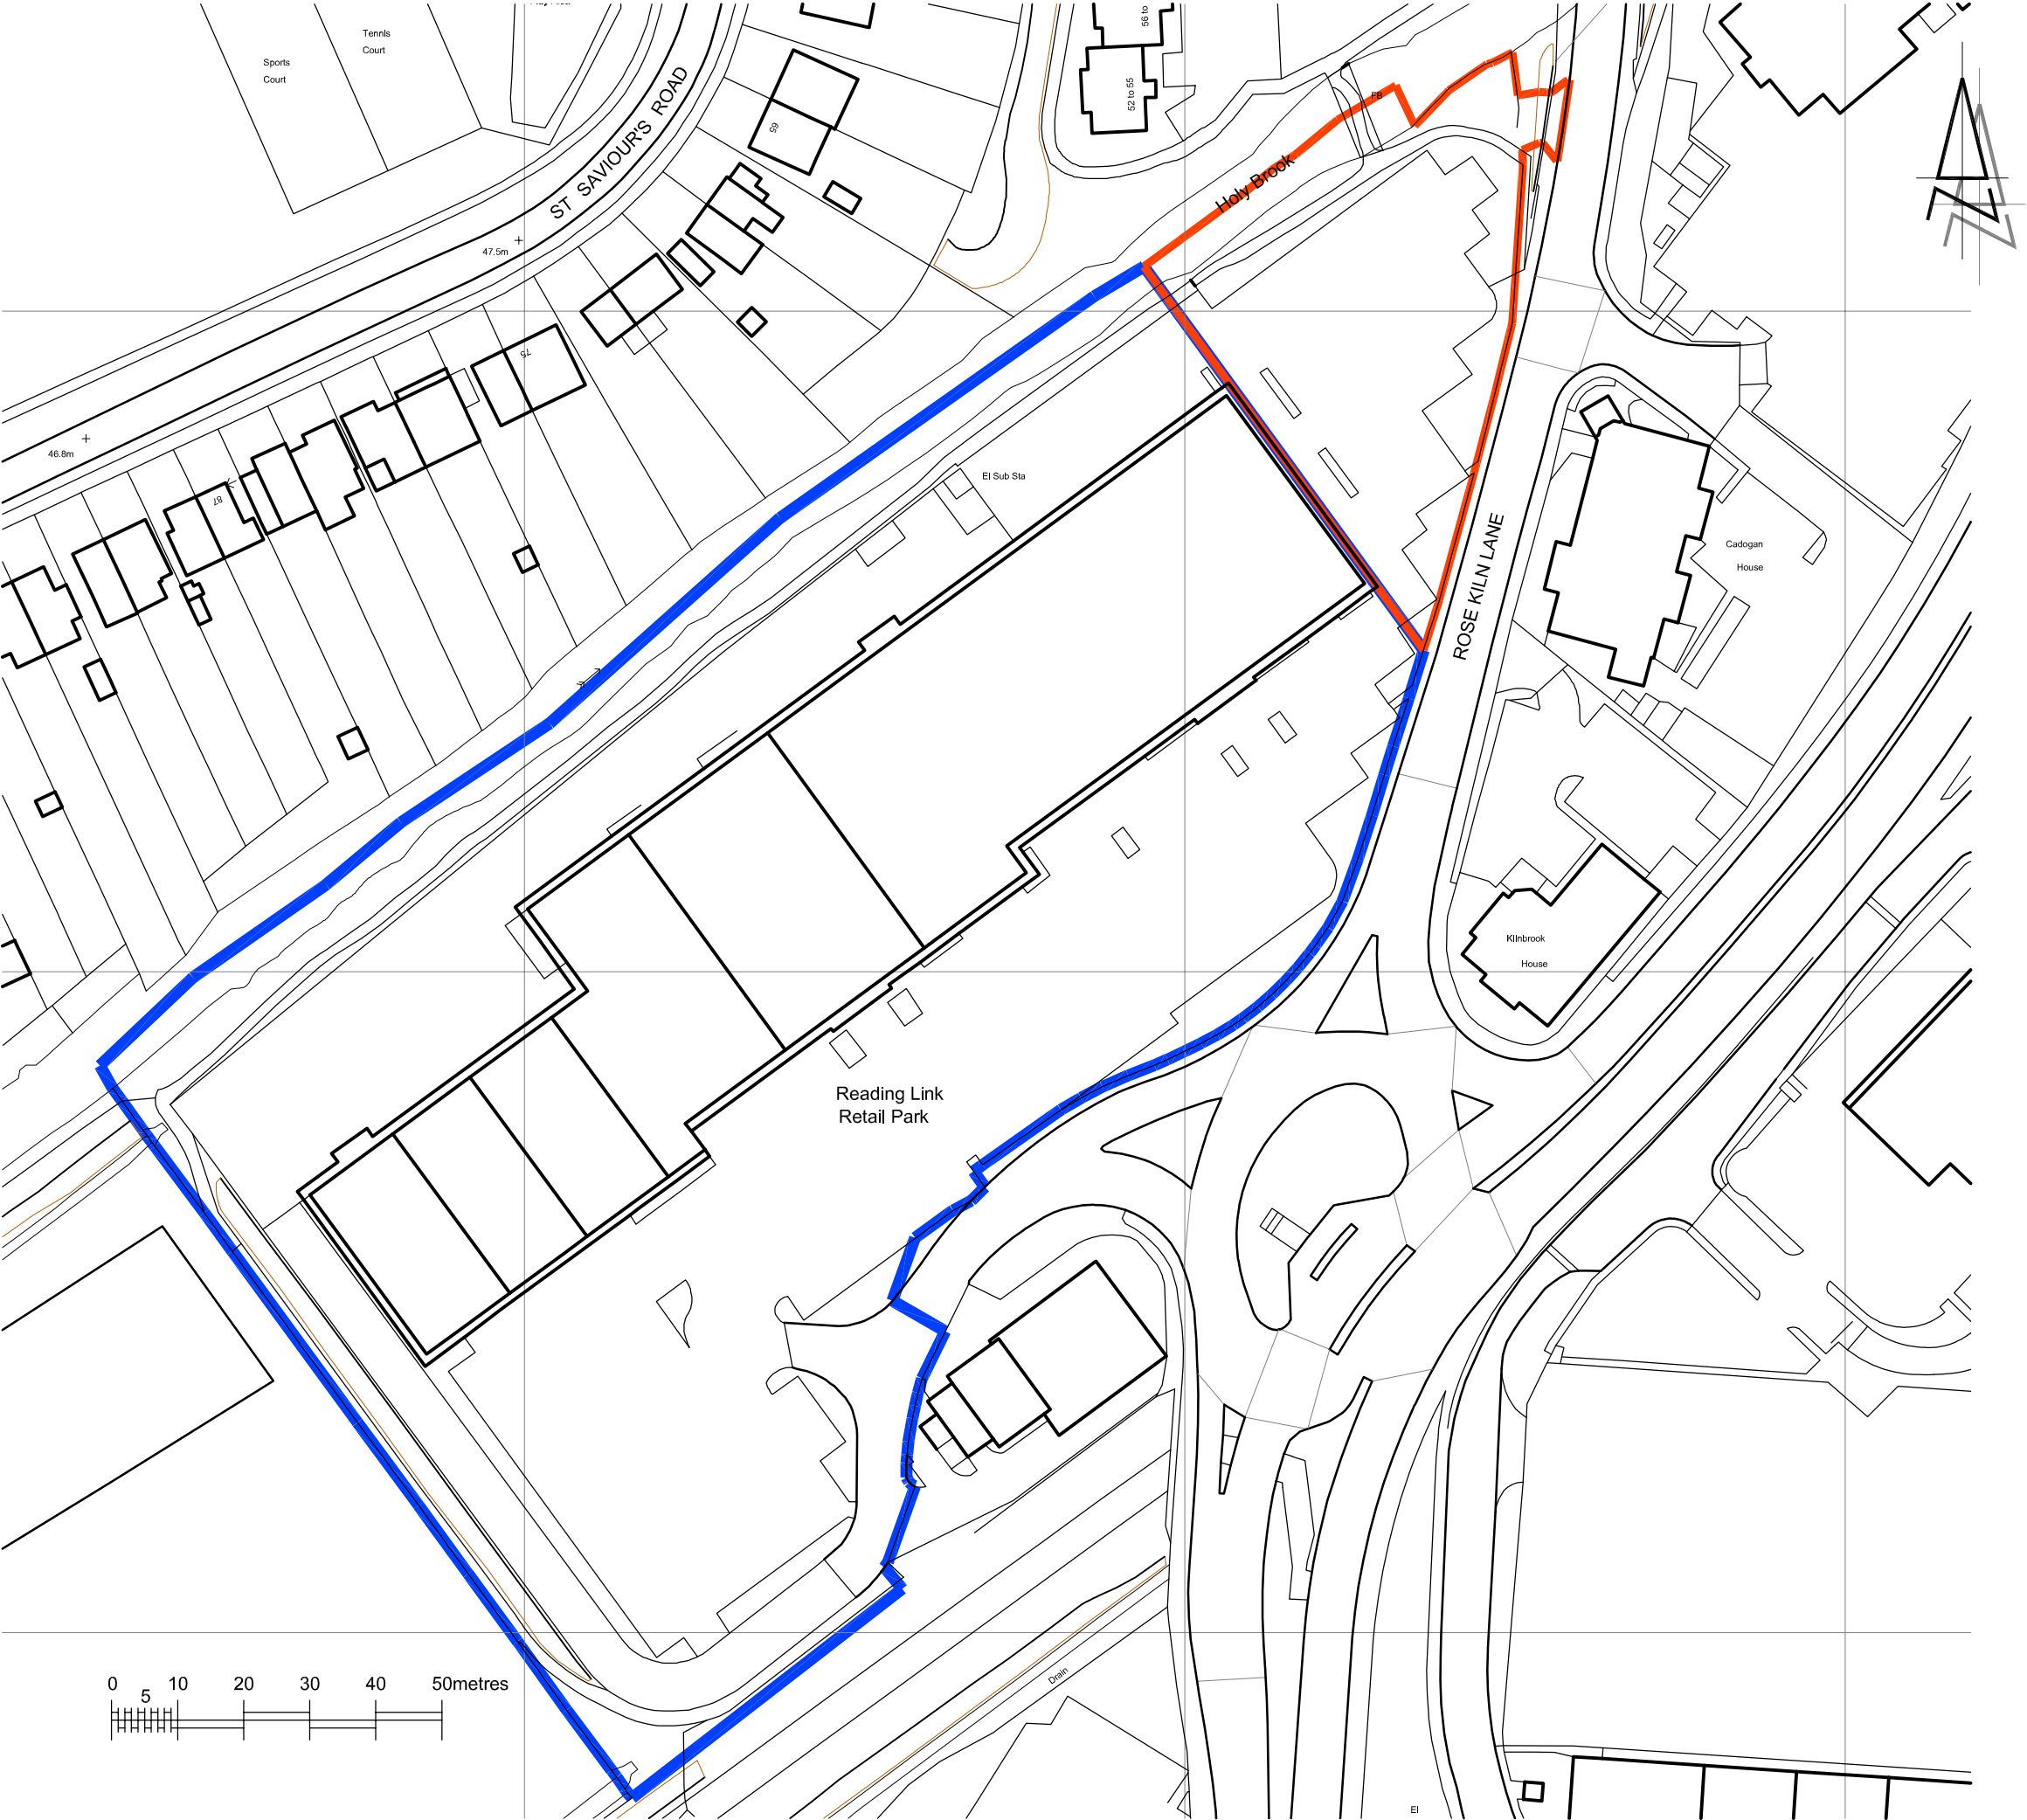

© This drawing is the copyright of SORBON ESTATES
All dimensions and levels must be checked on site and verified
prior to construction

Notes		
A	Scale bar added.	11.07.18
Rev.	Description	Date

Project
Proposed Development
at
Reading Link Retail Park
Rose Kiln Lane
Reading

Drawing Title

LOCATION PLAN

'Sorbon', Aylesbury End, Beaconsfield,
Buckinghamshire. HP9 1LW
Tel: 01494 671331
Fax: 01494 676417
DX 34507 Beaconsfield

Drawn By: jd	Date: 12.06.2018
Scale: 1/1000	A3
Drawing No. RLRPRKL_PLN_001	Revision A