


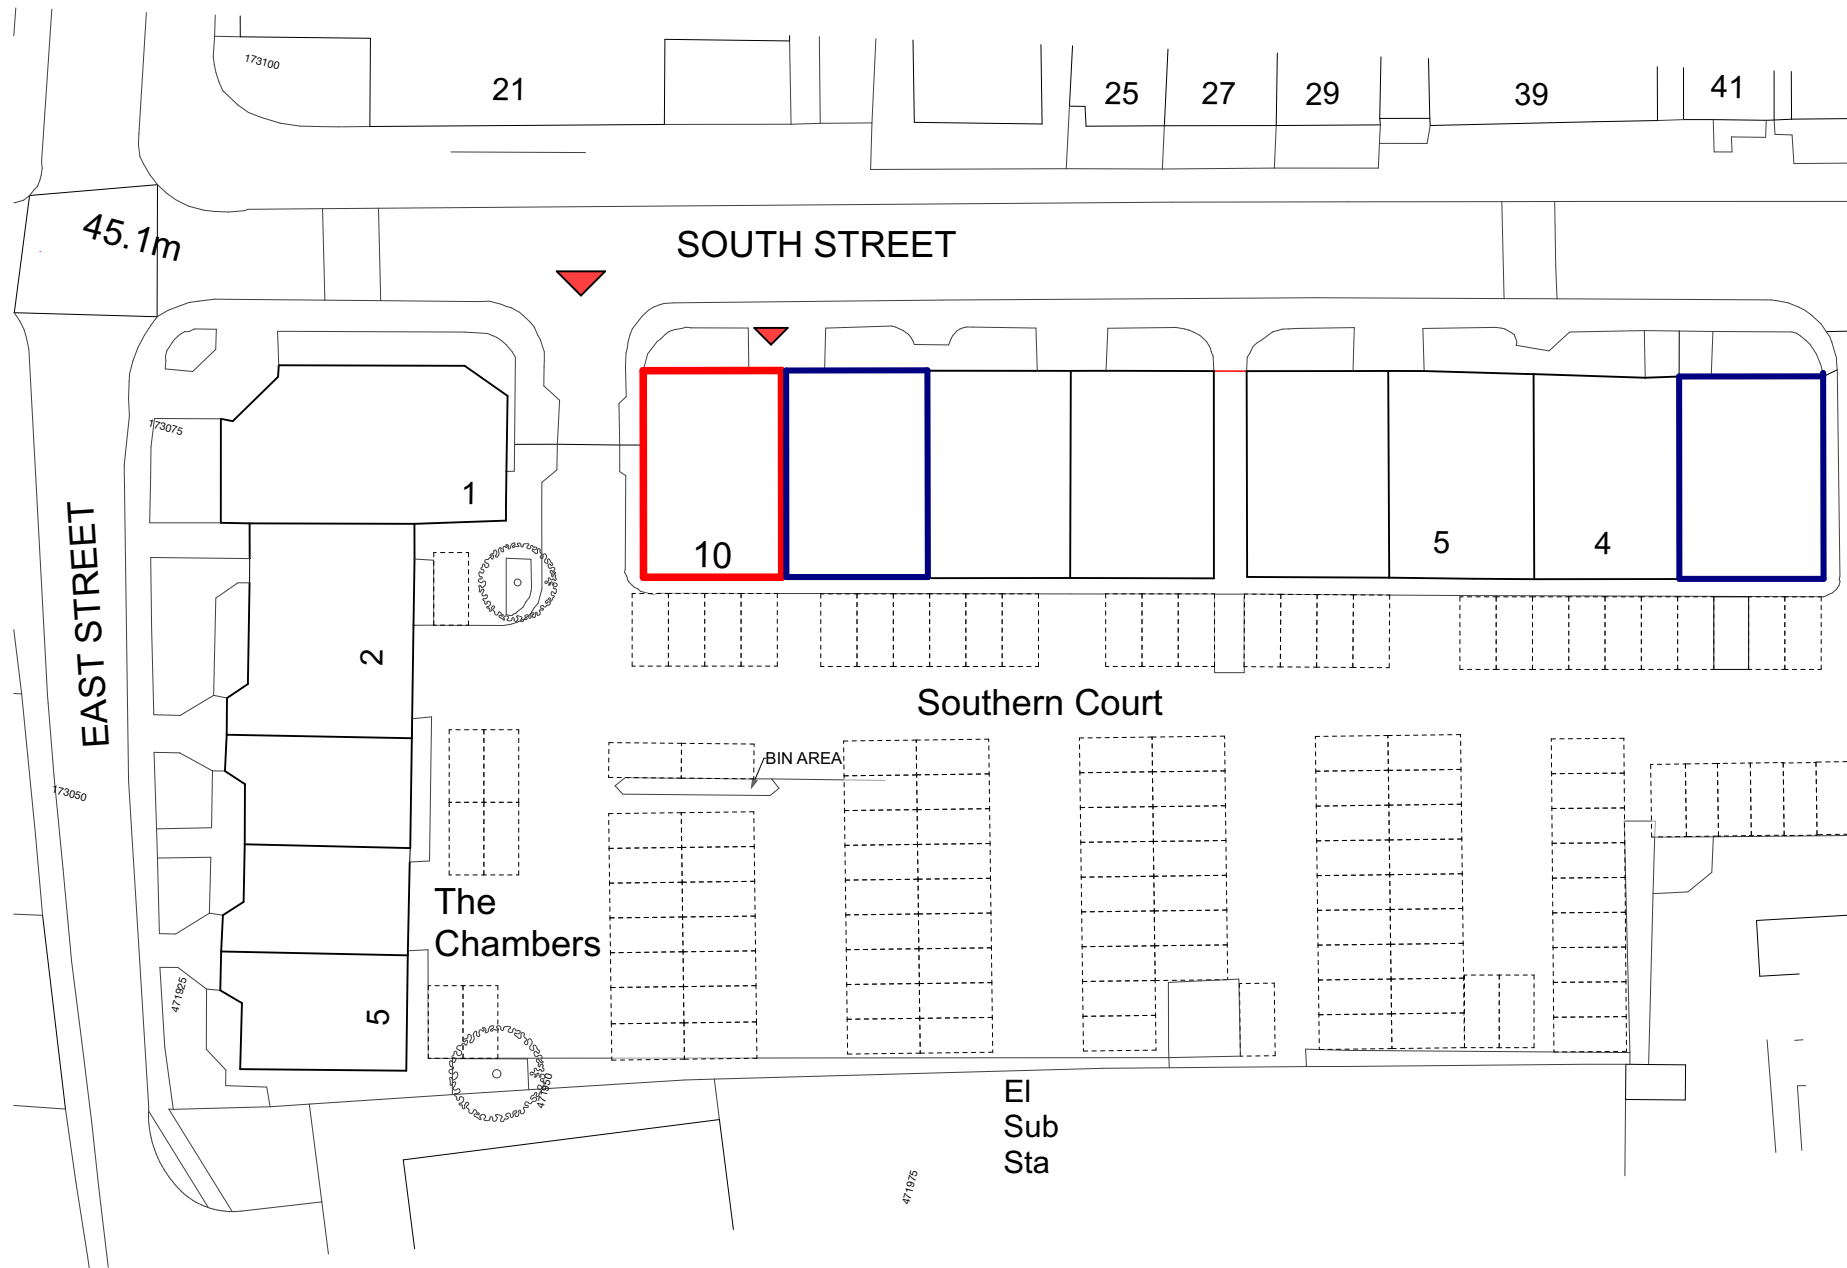


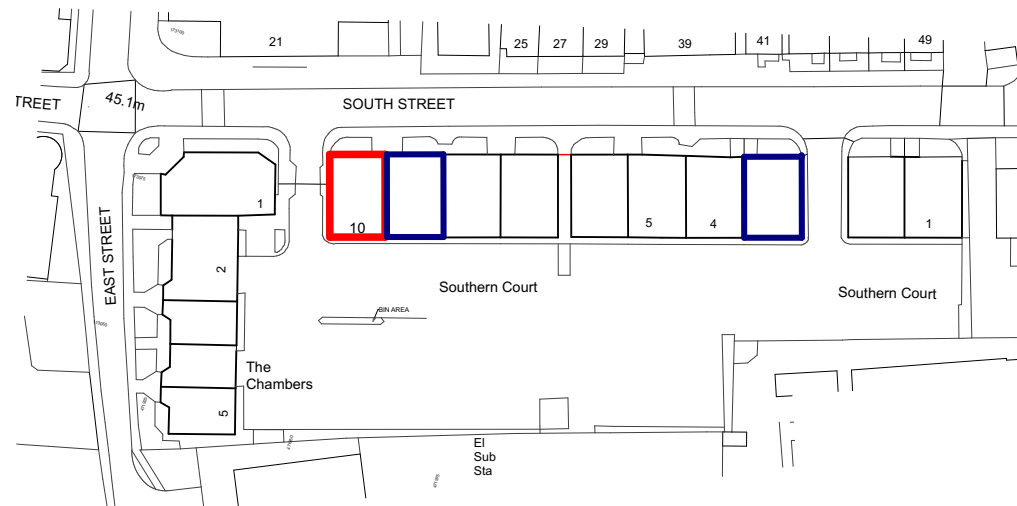

01 BLOCK PLAN 1:500

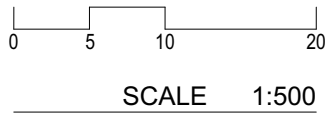

02 LOCATION PLAN 1:1250

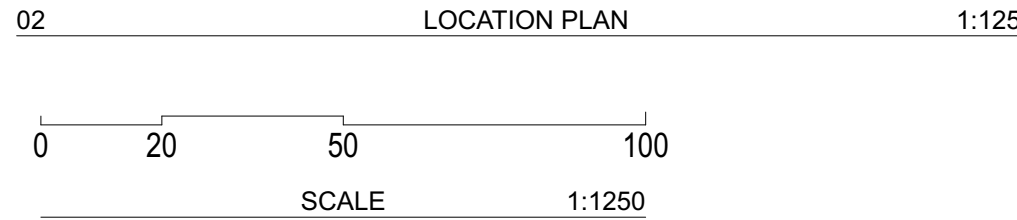

Recycling L	Waste L	Recycling L
	150	70
flats	16	16
req. volume	2400	1120
	2x1100L 1x360L	2x240L 2x360L

Revisions
Rev P2: 17/09/18 Revision issue for Planning

Notes
NOT FOR CONSTRUCTION
AREAS ARE INDICATIVE
(C) COPYRIGHT HIVES ARCHITECTS LLP

Client
Wallwork Sturmer LLP

Job title
10 Southern Court, Reading RG1 4QS

Drawing Title
SITE LOCATION PLAN

Project Status	Scale	Date	Drawn	Check	Project	Drawing	Revision
PLANNING	1:1250, 1:500@ A3	09.18	AS	HW	2747	003	P3



hivesarchitects

Hives Architects LLP
29 Castle Street, Reading, RG1 7SB
0118 958 7331
admin@hivesarchitects.co.uk