



Pavilion car park gates

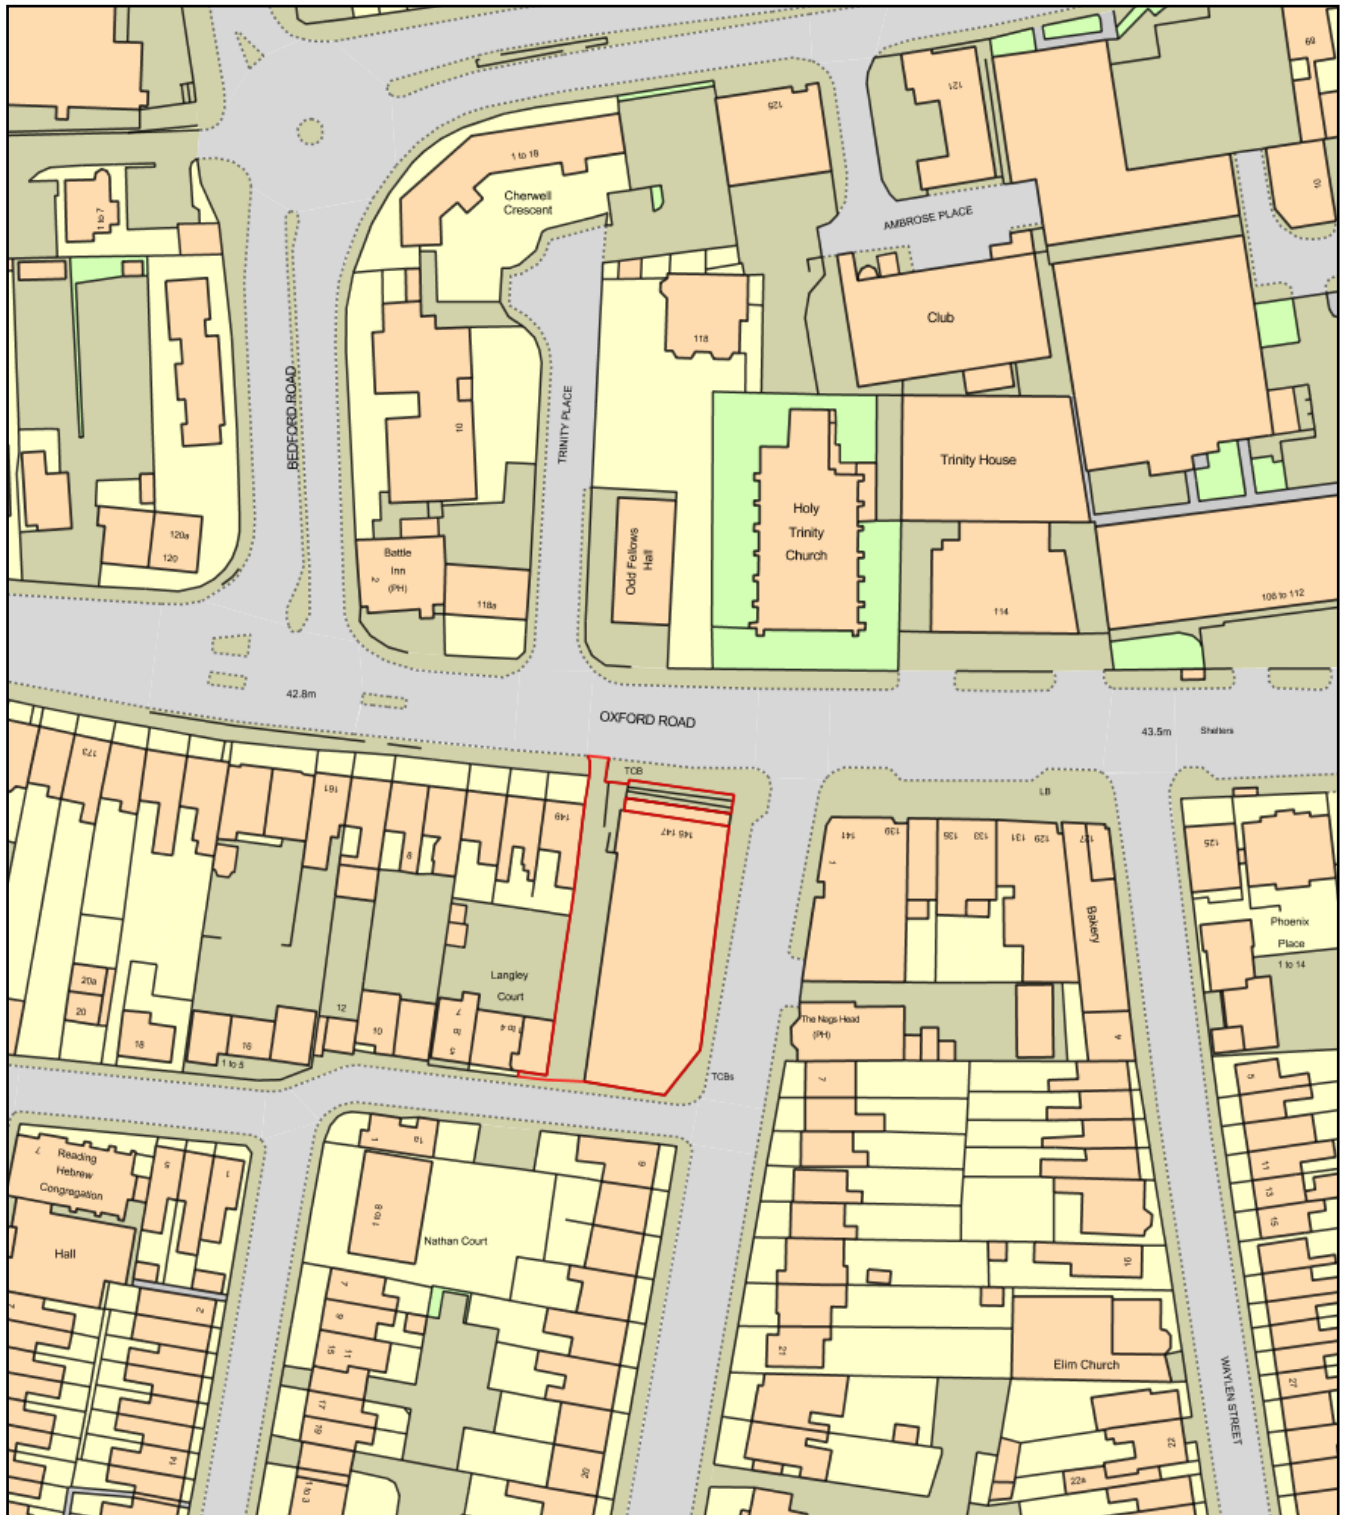

0 50
Metres

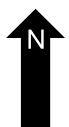

Plan Produced for: LifeSpring Church

Date Produced: 10 Apr 2018

Plan Reference Number: TQRQM18100153010401

Scale: 1:1250 @ A4