



2018.09.PL.101 - Block Plan

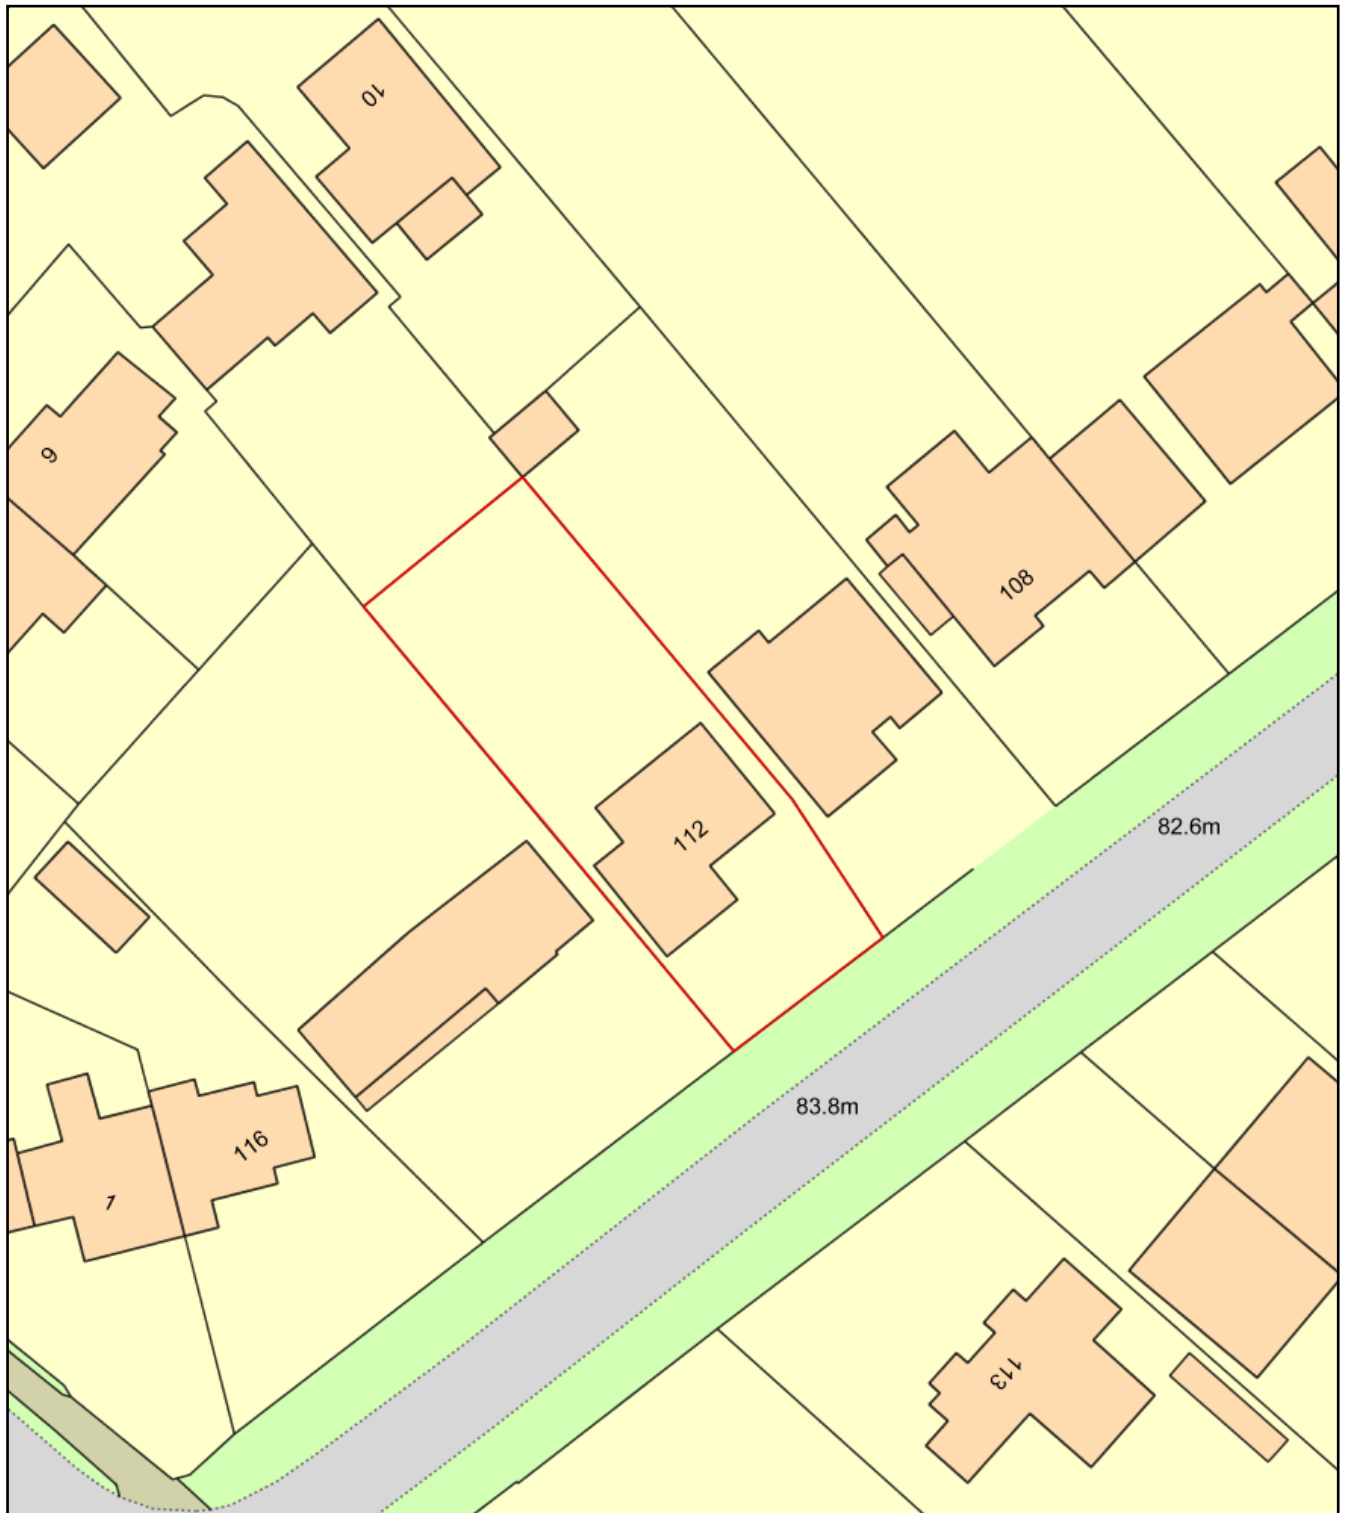

0 20
Metres

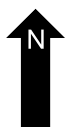

Plan Produced for: Nick Blaxhall & Debbie Howard

Date Produced: 25 Jul 2018

Plan Reference Number: TQRQM18206132511595

Scale: 1:500 @ A4