

Site Measurements not to be taken from drawings
Contractor to confirm all dimensions
HHD not liable for seeking relevant planning authority permissions (including LBC) unless specifically directed by the client

-	21.06.2018	First Issue	RH
---	------------	-------------	----

No.	Date	Revisions / Submissions	Revised by
-----	------	-------------------------	------------



HamburyHirdDesign


Design Firm
HamburyHird Design Ltd.
50-52 Wellsway
Bath
BA2 4SA
Telephone: 01225 336004

Stage
Planning

Project Title
**THE BLADE
ABBAY SQUARE
READING**

Drawing Title
Existing OS Map

Project Manager tbc	Project ID 216
Drawn By VP	Scale 1:1250 @A3
Reviewed By RH	Drawing No. 216.001.05
Date May 2018	
CAD File Name 216.001	

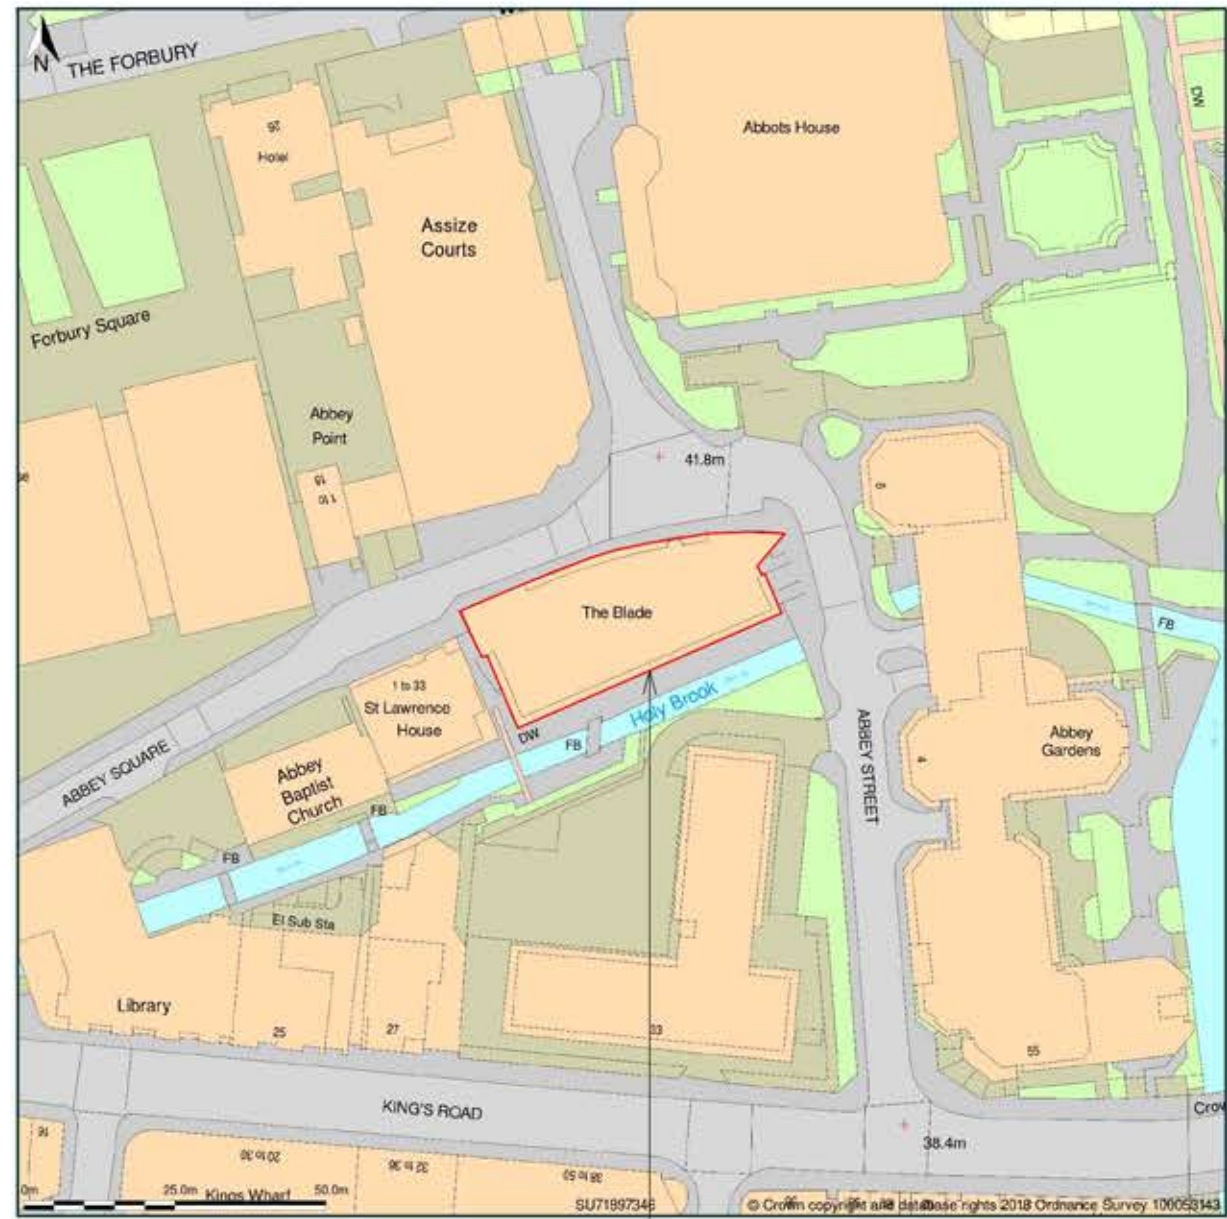

The Blade



Existing OS Map: The Blade, Reading
Scale 1:1250 @ A3