


2018.09.PL.100 - Location Plan

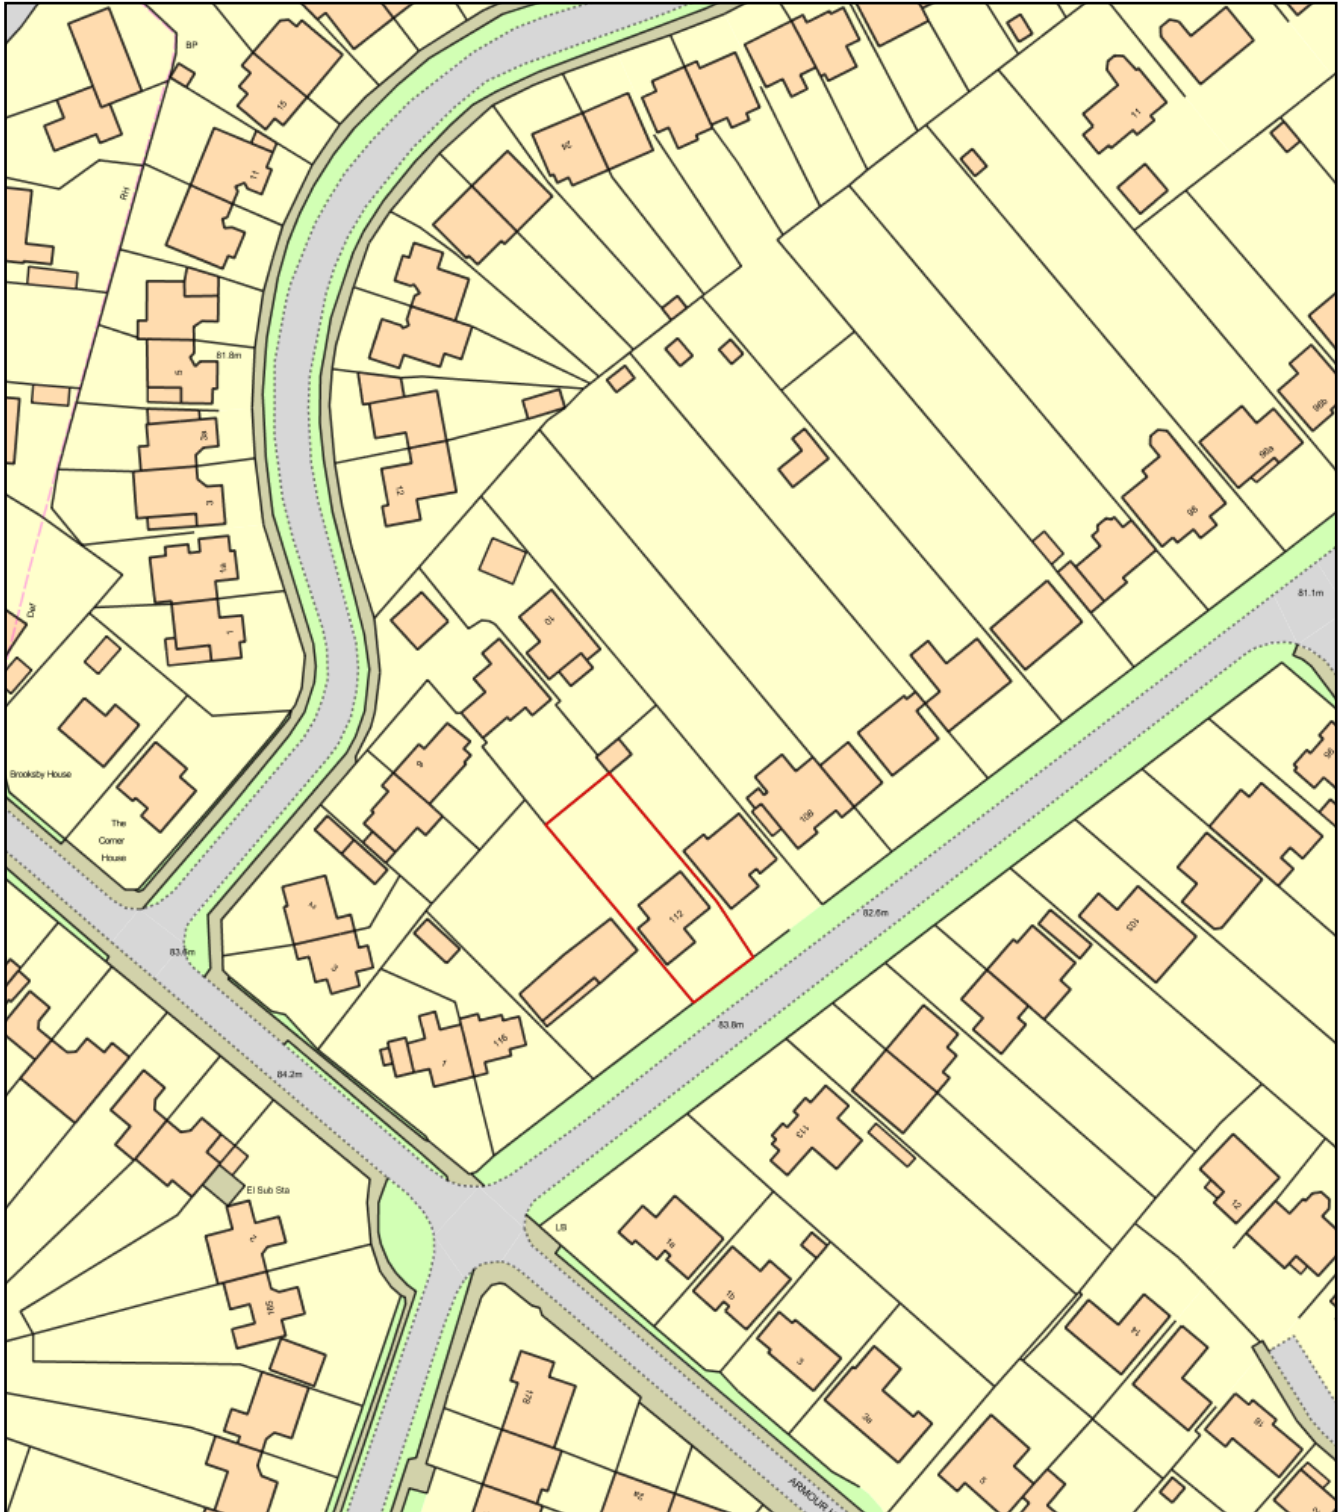

0 50
Metres



Plan Produced for: Nick Blaxhall & Debbie Howard

Date Produced: 25 Jul 2018

Plan Reference Number: TQRQM18206132207362

Scale: 1:1250 @ A4