

PROPOSED GROUND
FLOOR EXTENSION

ROOF TO FIRST
FLOOR EXTENSION


existing roof

NEW DORMERS

41

43


45

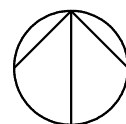

Cockney Hill

BLOCK PLAN


1:500

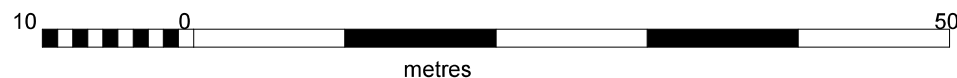

© Crown copyright and database rights 2018 OS 100035409

Reproduction in whole or in part is prohibited

without the permission of Ordnance Survey.

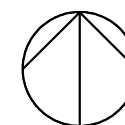

LOCATION PLAN



NOTES

Rev no	date	description
A	Jul '18	Scale bars added

signed	on behalf of	date
	Mr Baker	28/06/2018

client Mr Baker 43, Cockney Hill Tilehurst Reading RG30 4HF
scale as shown
drg size A3

job Additions to Dormers and Rear Two Storey Extension at 43, Cockney Hill Tilehurst Reading RG30 4HF
drawn KHN
date Jun '18

KEN NEAL & ASSOCIATES BUILDING DESIGN & ENVIRONMENTAL CONSULTANTS BUNKER FARM, BASINGSTOKE ROAD, NEWBURY, BERKS. RG14 7HQ phone & fax:- 01635 45535 email:- ken @kenneal.co.uk
drg. no. 18/02/01
rev A