





Block Plan
(Scale 1:200)

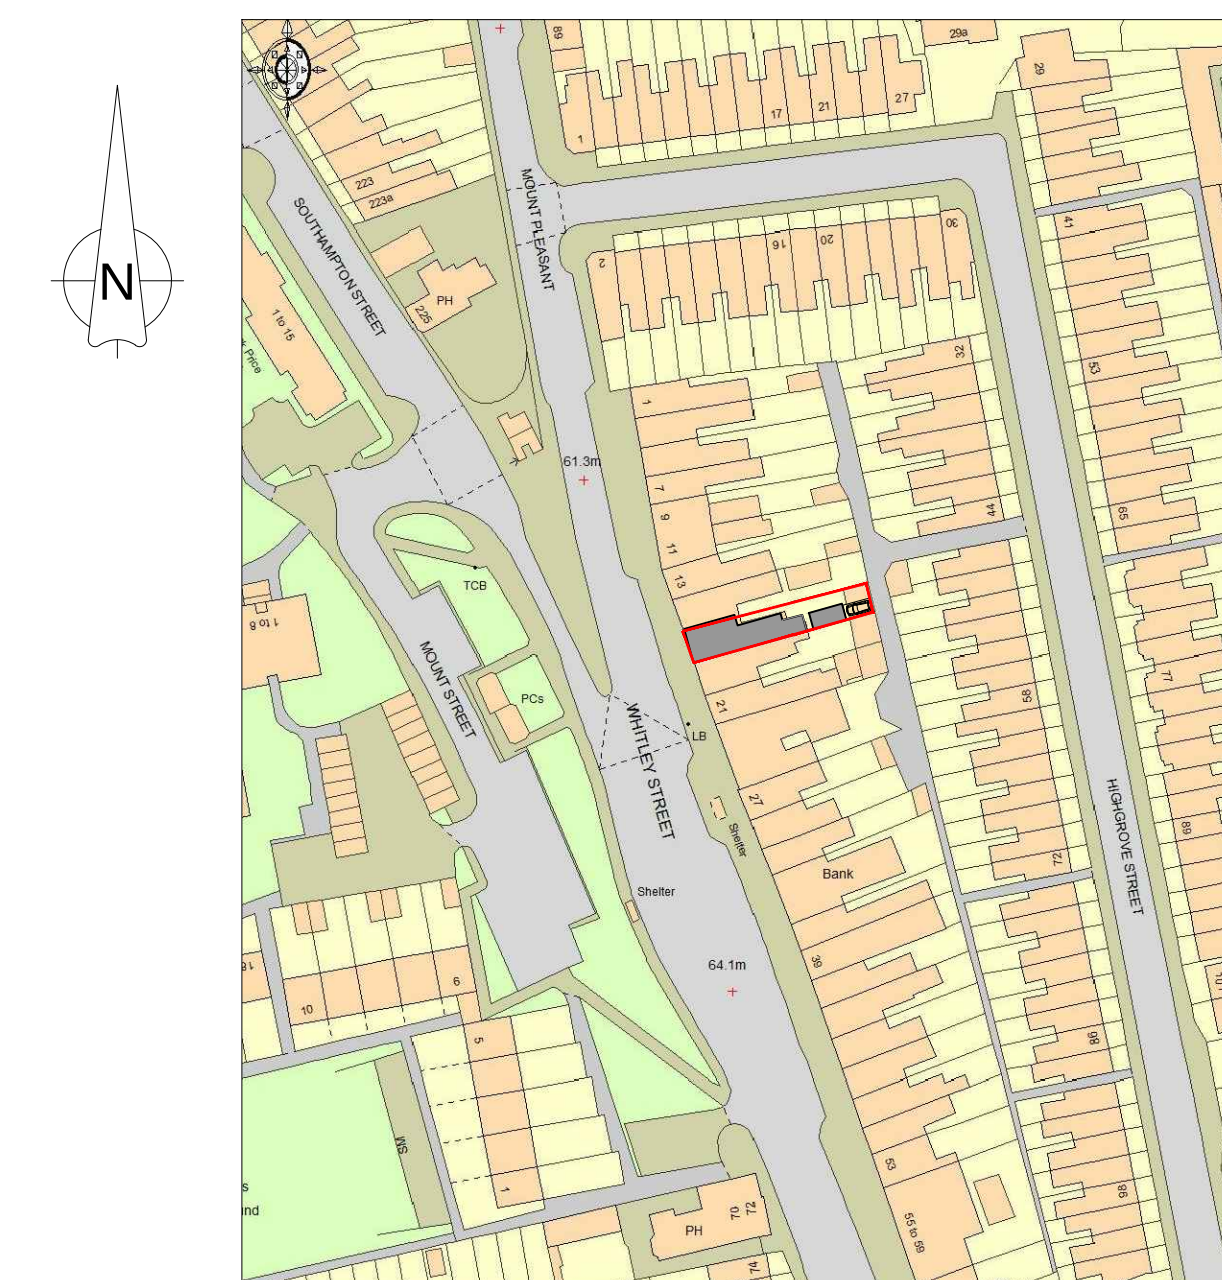

Site Location Plan

(Scale 1:1250)

PLEASE NOTE THAT THE CURRENT OS-MAP AVAILABLE FOR THE LOCATION PLAN MAY NOT BE COMPLETELY ACCURATE OR UP TO DATE. PLEASE CONSULT THE PLANNING HISTORY FOR THE AREA FOR MORE UP TO DATE DEVELOPMENT.

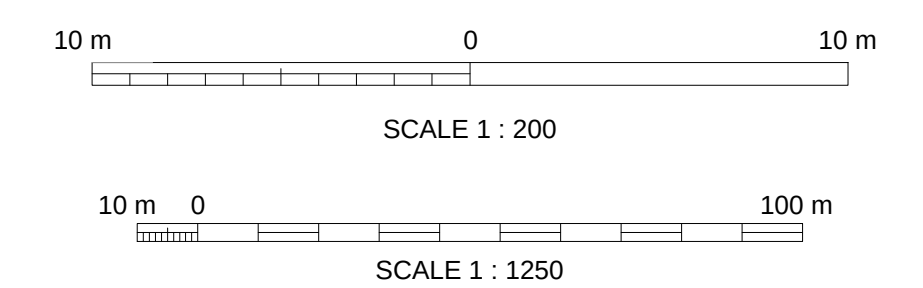

A	24.07.18	KL	DA	JA	ISSUED FOR PLANNING APPROVAL
REV	DATE	DRN	CHKD	APPD	DESCRIPTION
DRAWING STATUS					

For Approval



E: info@bluebirdengineering.co.uk
T: 0118 9583 551 F: 0118 9583 563
A: 110 London Street, Reading, RG1 4SJ

CLIENT			Mr Tauqeer Iqbal
PROJECT			17 Whitley street Reading
TITLE			Site Location Plan & Block Plan
DRAWN	DATE	SCALE	
JA	July 18	As Shown @ A1	
DRG NO		REV	
A-1000			A
© BLUEBIRD ENGINEERING LTD 2013			