


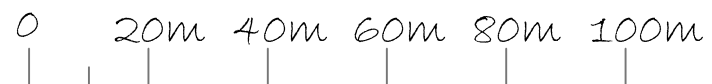


LOCATION PLAN

SCALE 1:1250



BLOCK PLAN

SCALE 1:500

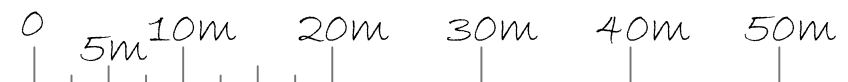

PROJECT: 17 SOMERSTOWN COURT READING RG17TY	DRAWING TITLE BLOCK AND LOCATION PLANS	CREATIVE DESIGN AND STRUCTURE	NEWTOWN HOUSE NEWTOWN ROAD HENLEY-ON-THAMES RG9 1HG Tel 01491 411922		DRAWN: EB	DRAWING NO.	REV.
			SCALE: AS STATED		DATE: AUG 2018	33116-10	