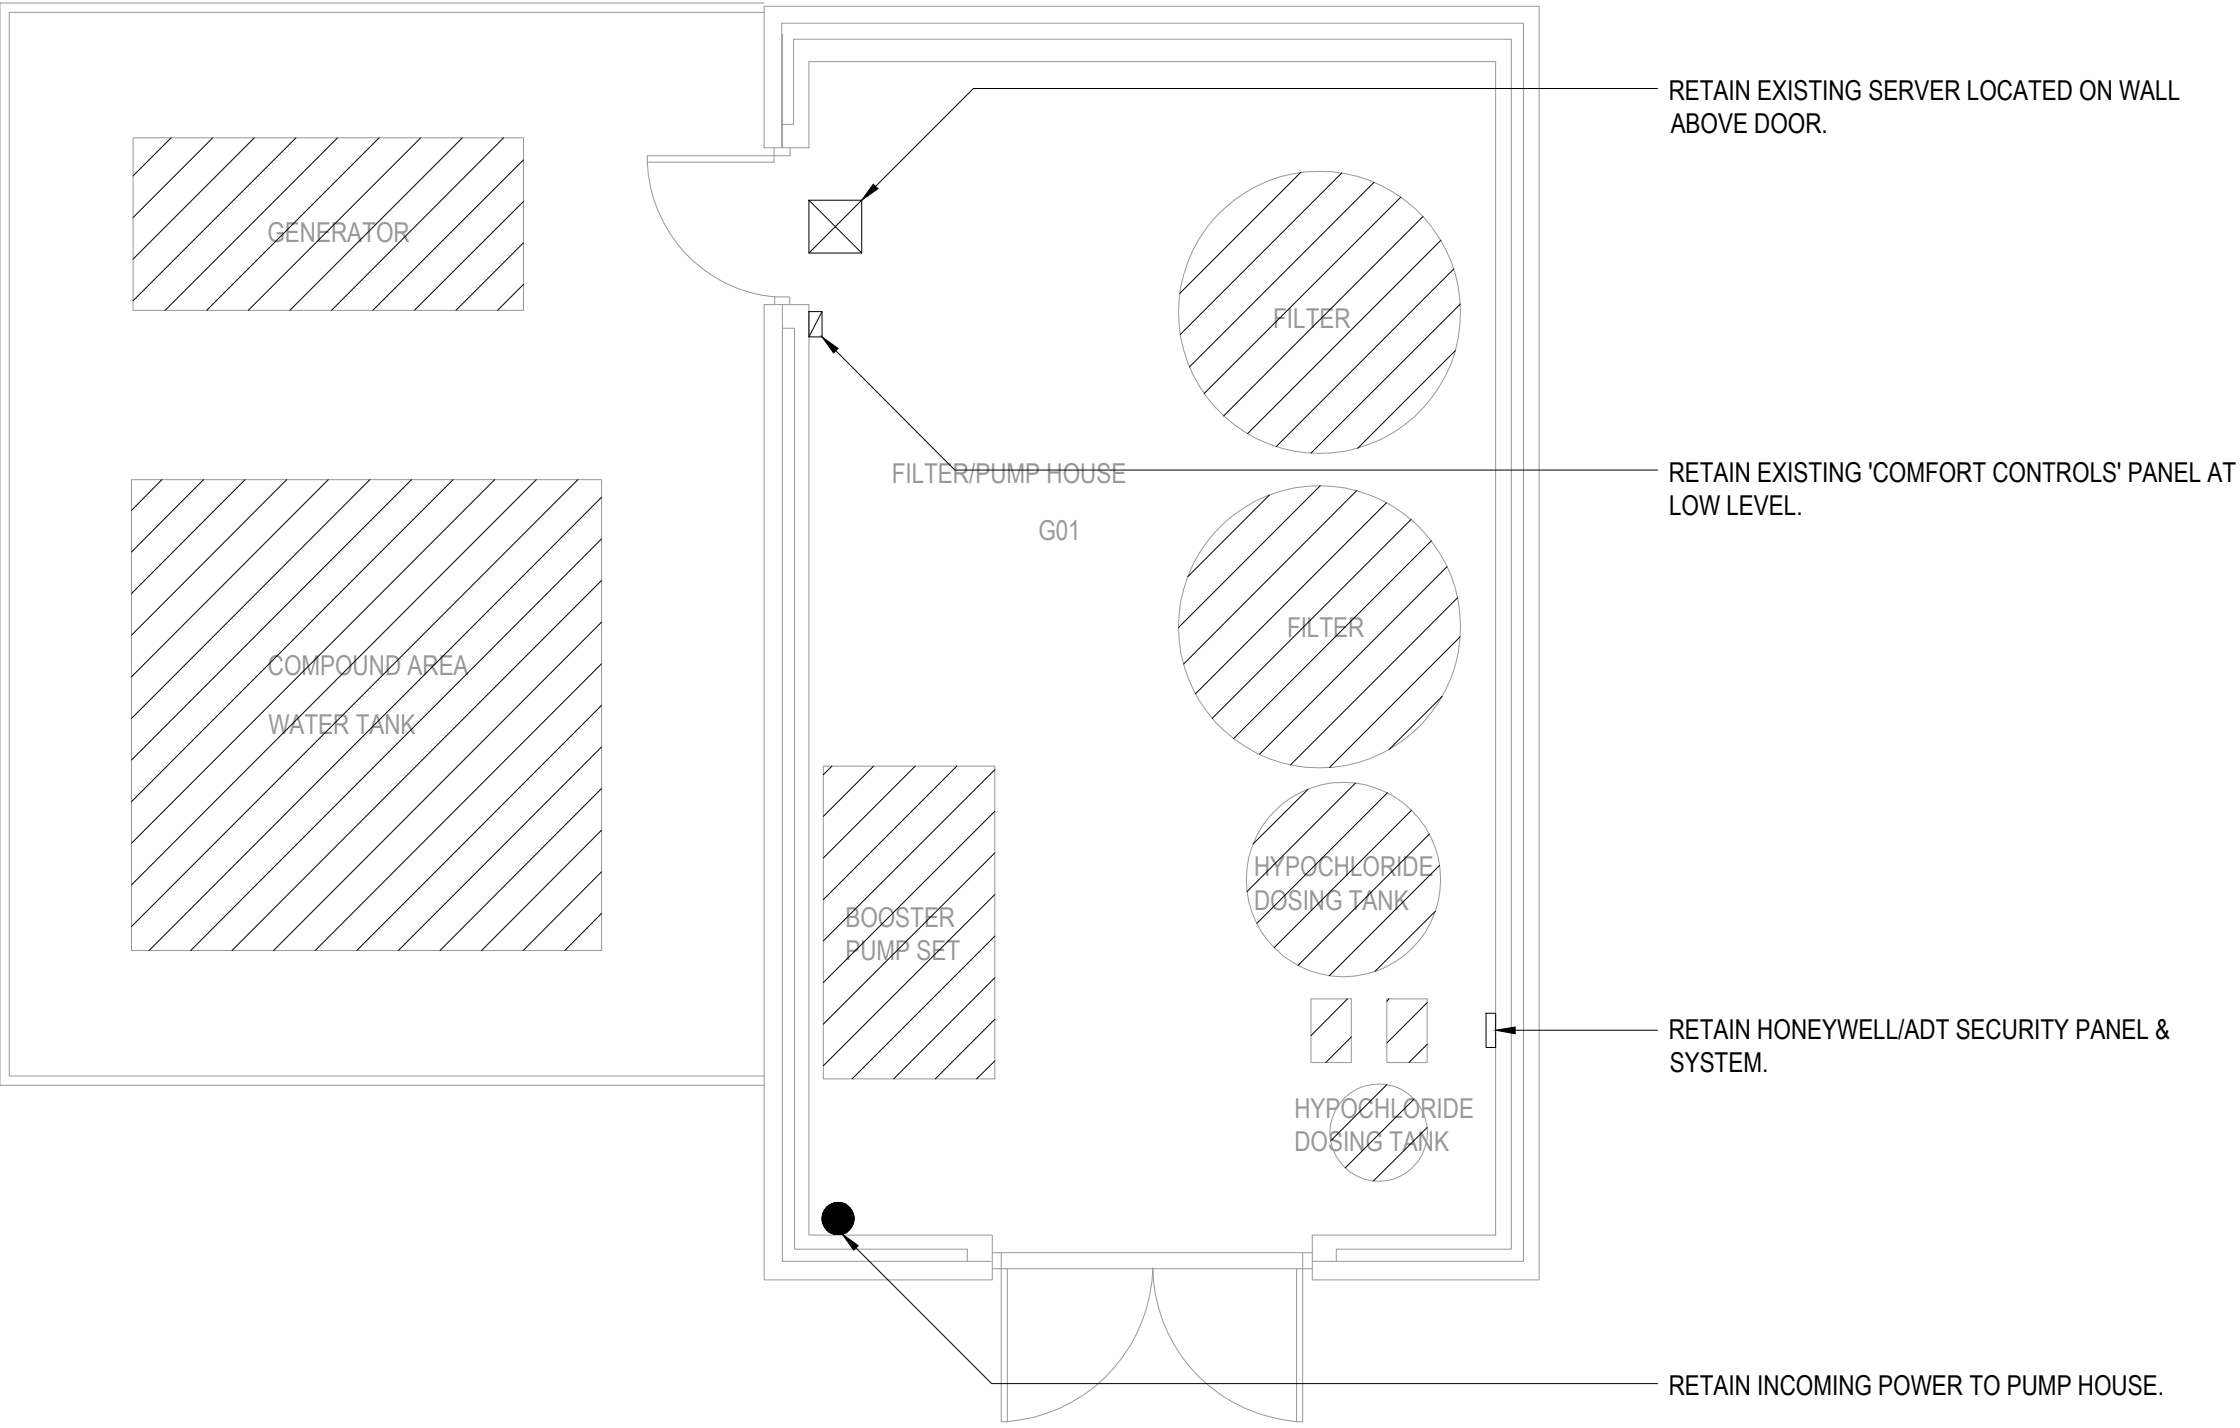


- NOTES:
1. THIS DRAWING IS TO BE READ IN CONJUNCTION WITH THE SPECIFICATION & OTHER DRAWINGS.
 2. RETAIN & RE-USE EXISTING PUMP HOUSE LIGHTING & HEATING.

Revision	Dcc	Description			Drwn By	Checked	Date
TROUP BYWATERS ANDERS Bringing Buildings to Life		Project	UNIVERSITY OF READING,WATER STORAGE TANK REPLACEMENT				
		Title	STRIP OUT WORKS EXISTING LAYOUT				
		Drawn By	Date	Checked	Scale		
		JWH	13/04/2018	IH	1:50@A3		
		Project No	Drawing No.				
		LH0113	LH0113-ST-50-00-001				