






FRONT ELEVATION
ELEVATIONS PLOTS 1-6

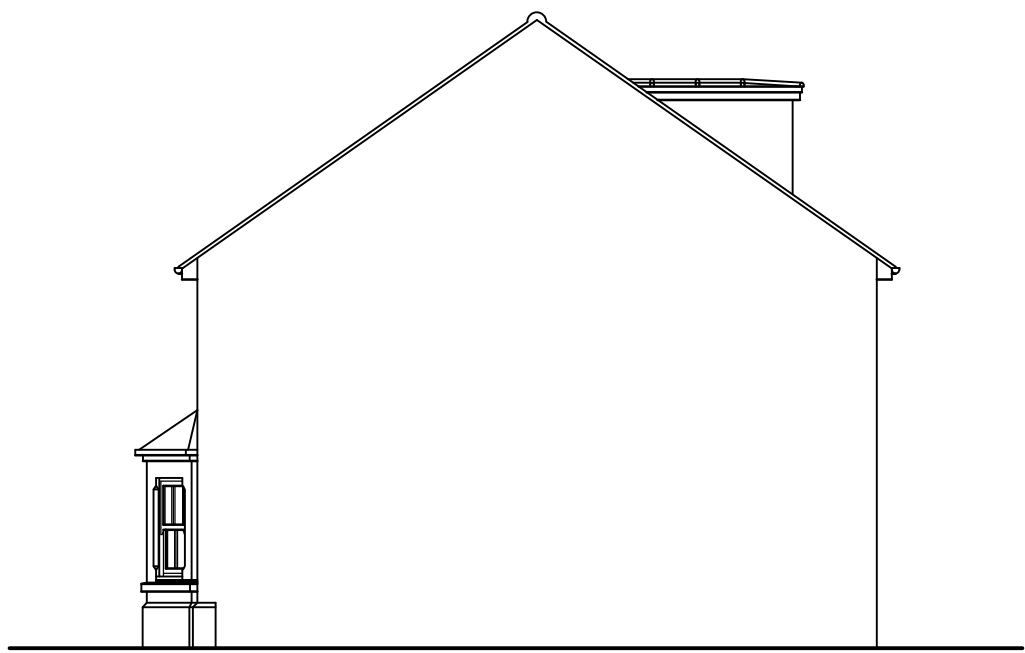


SIDE ELEVATION

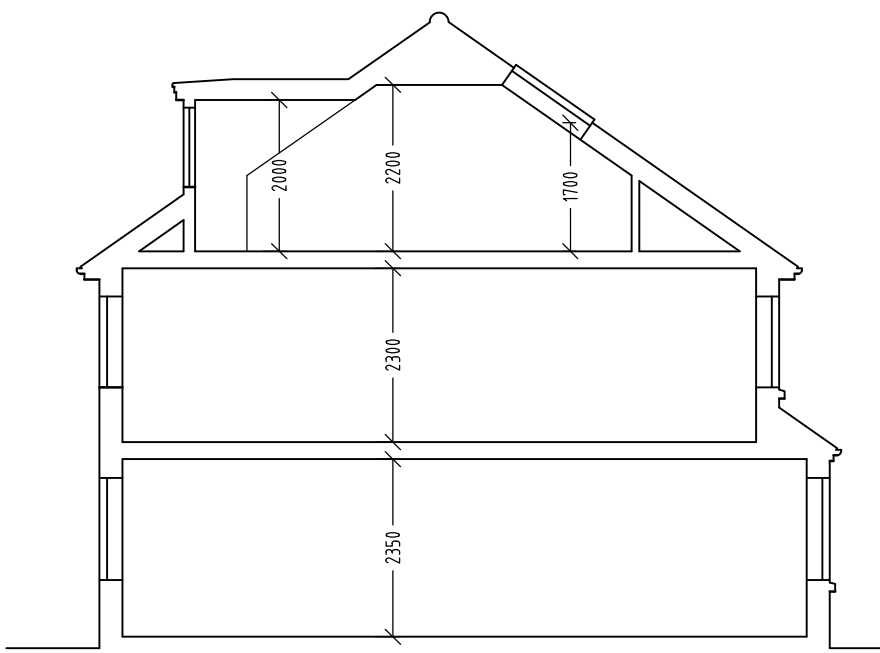


TYPICAL SECTION PLOTS 3-6

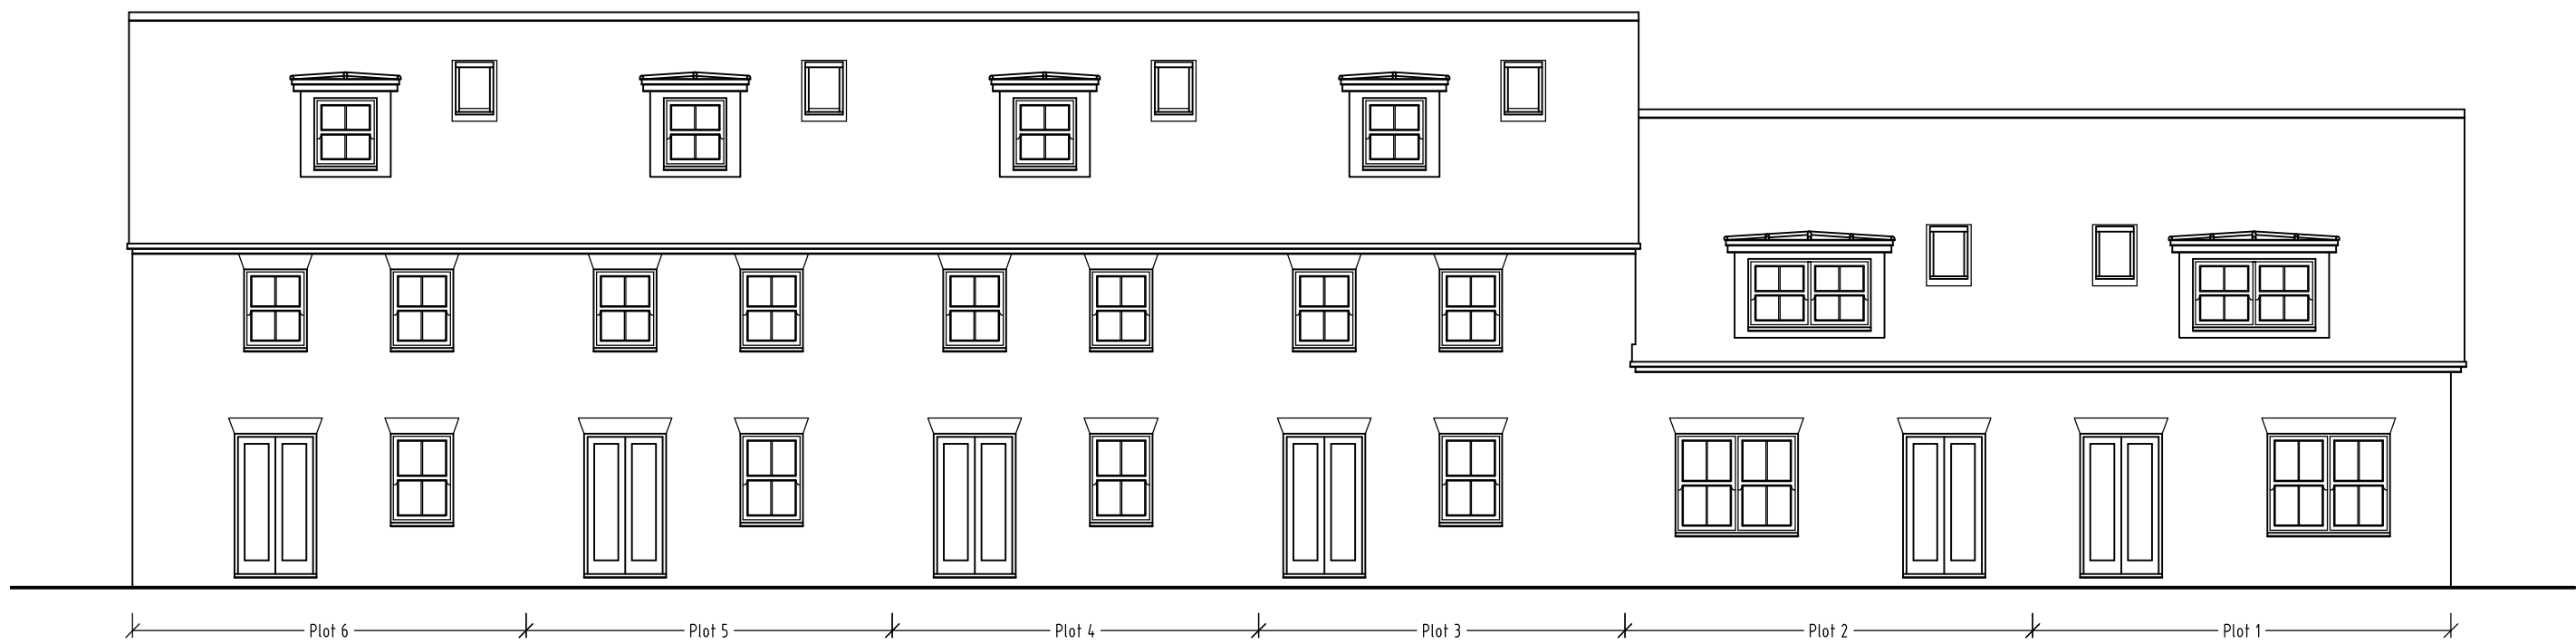


REAR ELEVATION

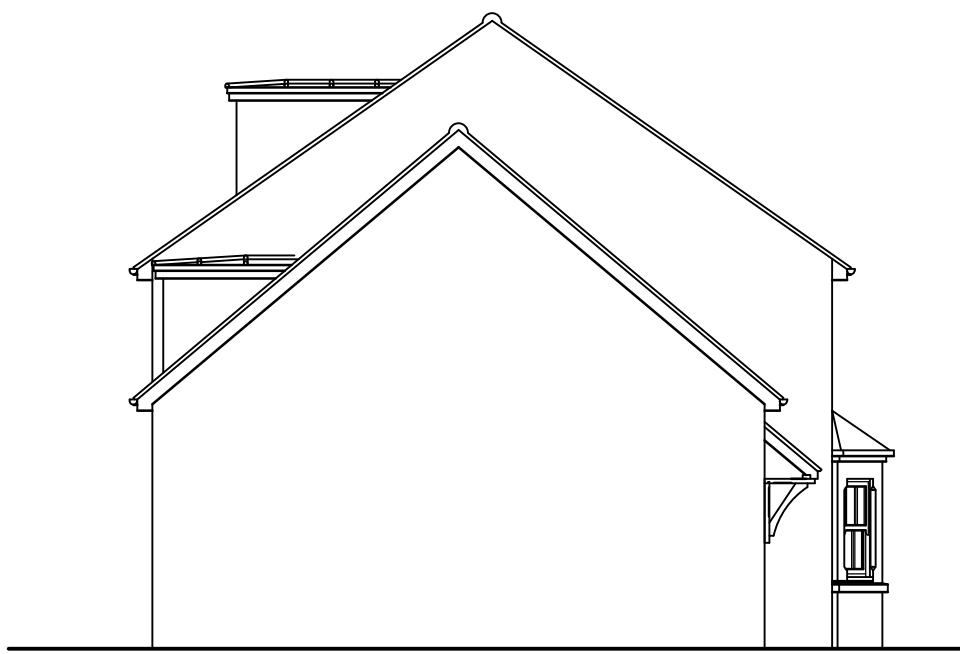


SIDE ELEVATION

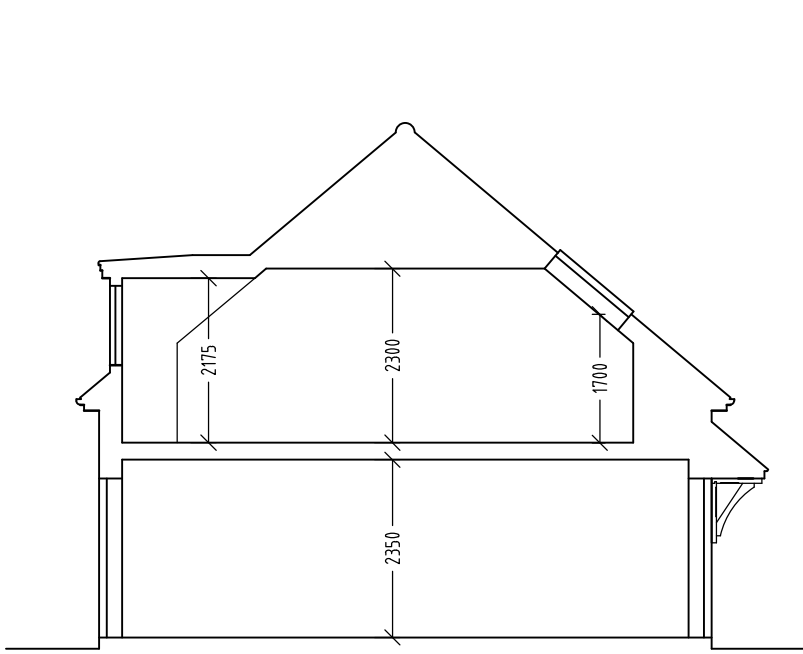


TYPICAL SECTION PLOTS 1-2

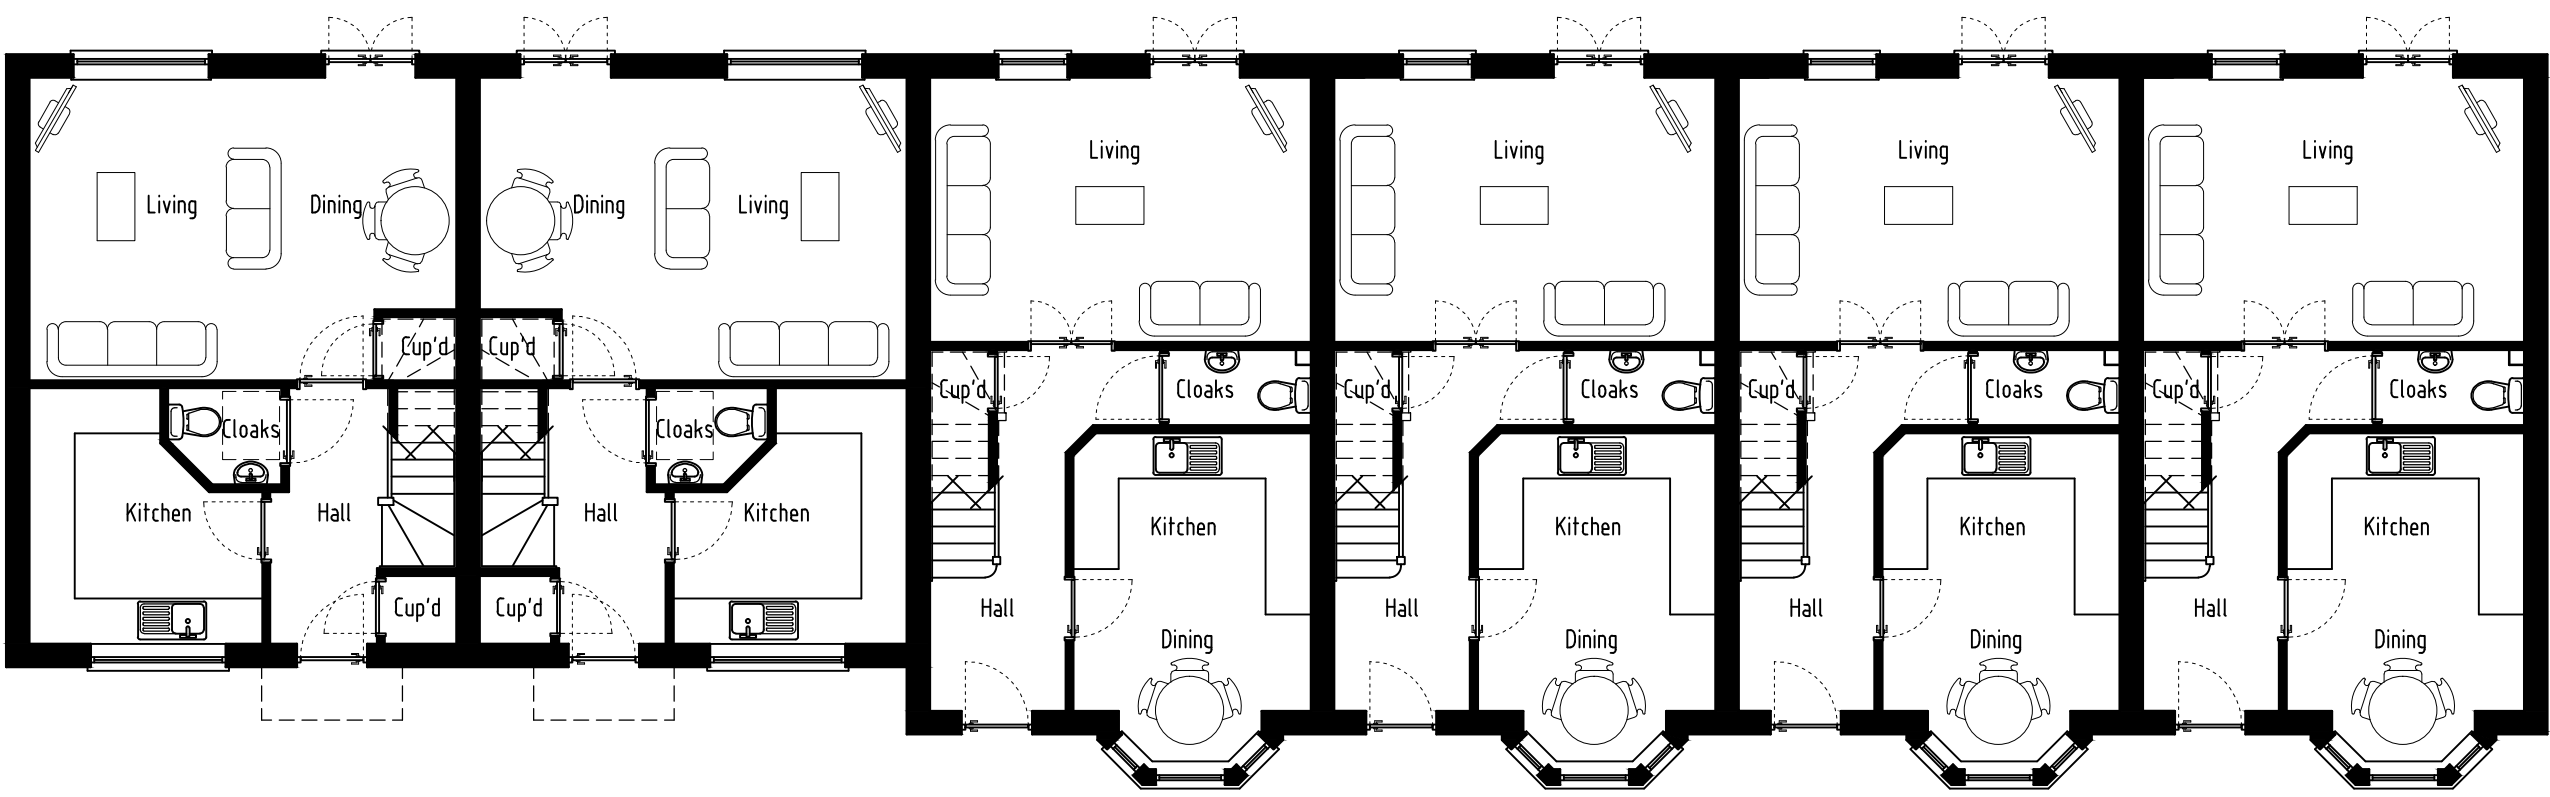

PLOT 1
GROUND FLOOR PLAN

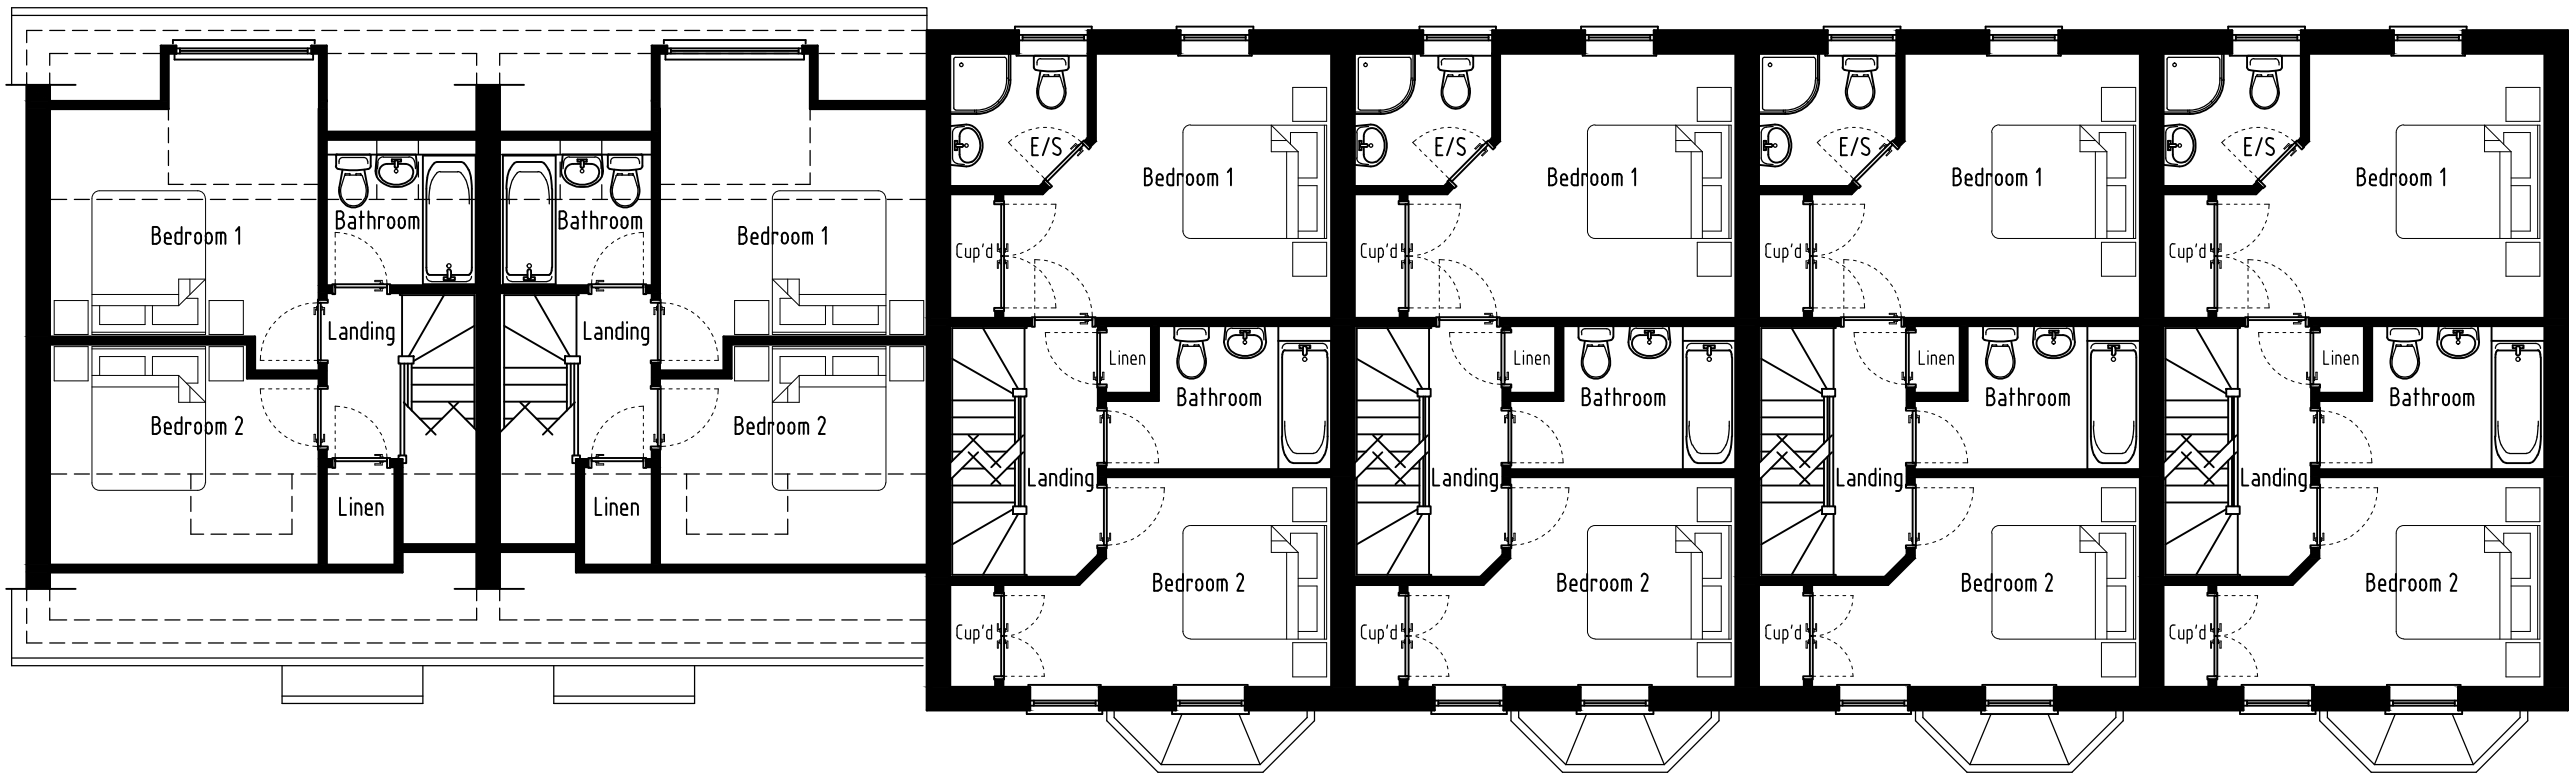

PLOT 1
FIRST FLOOR PLAN

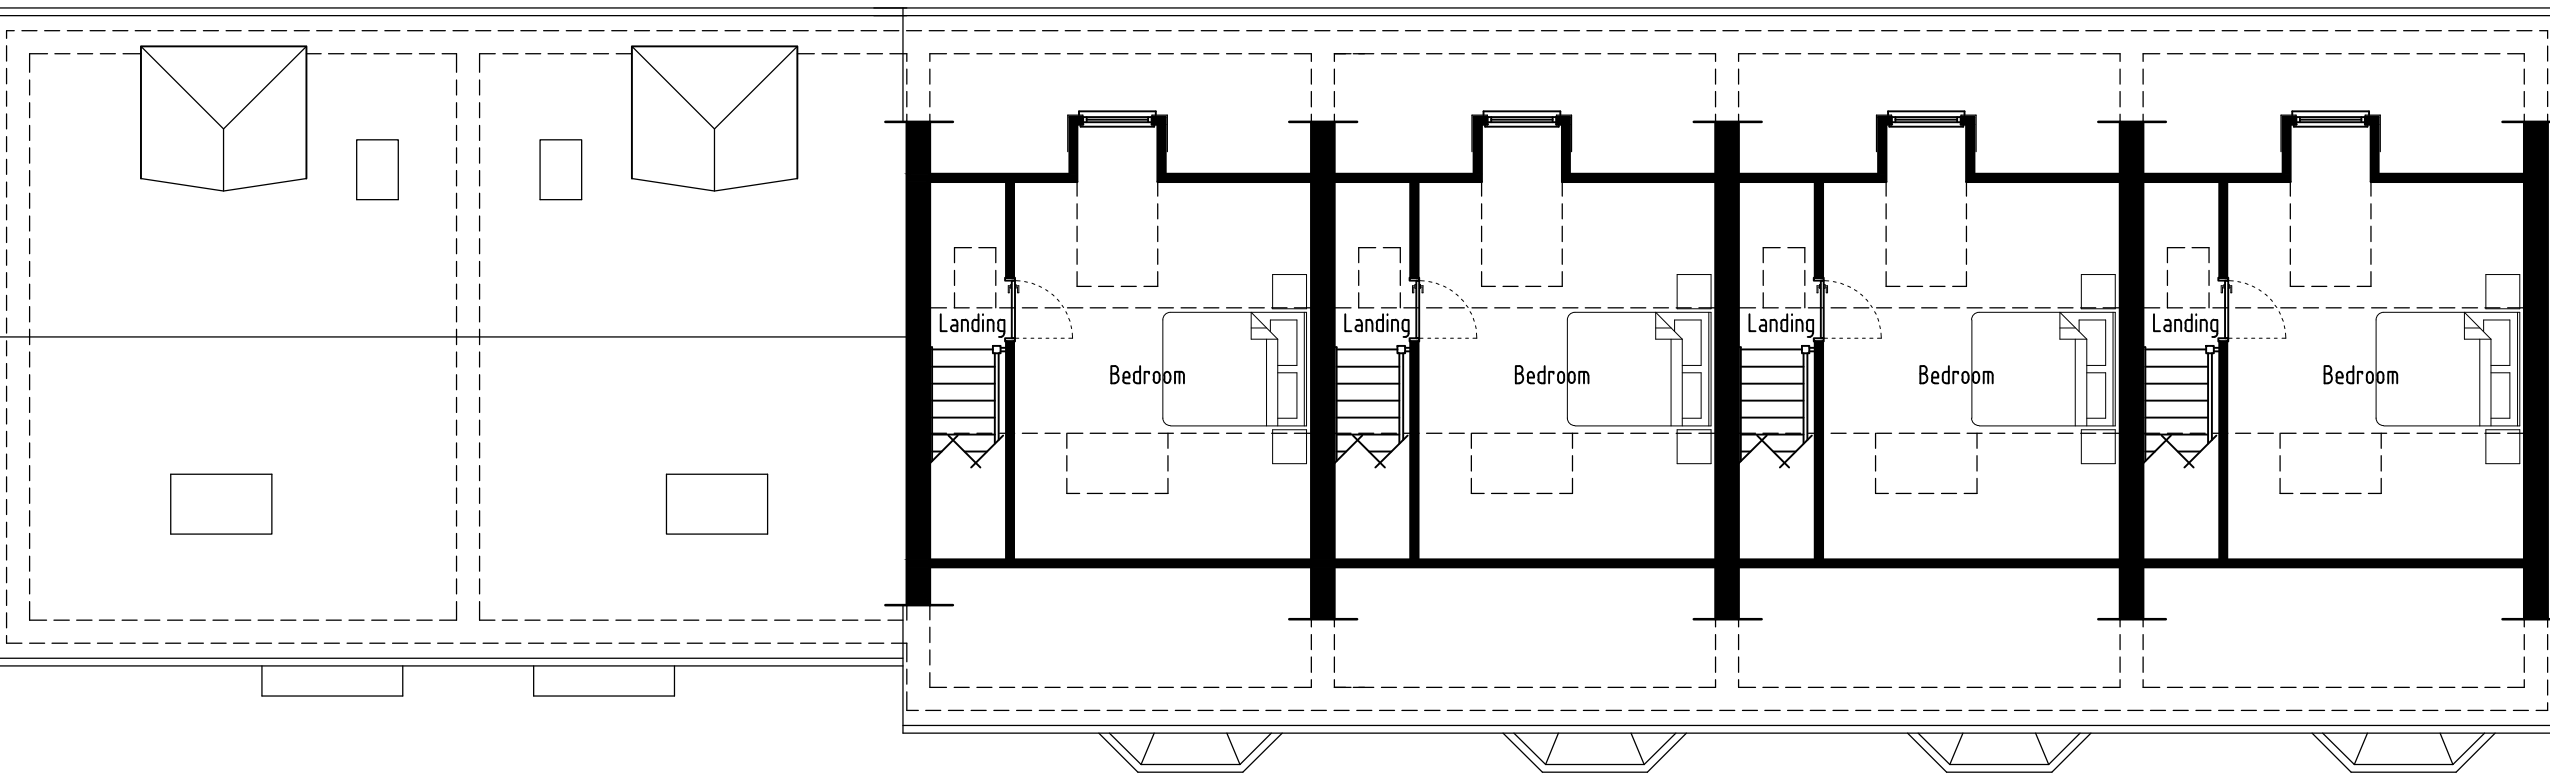

LOFT FLOOR PLAN