



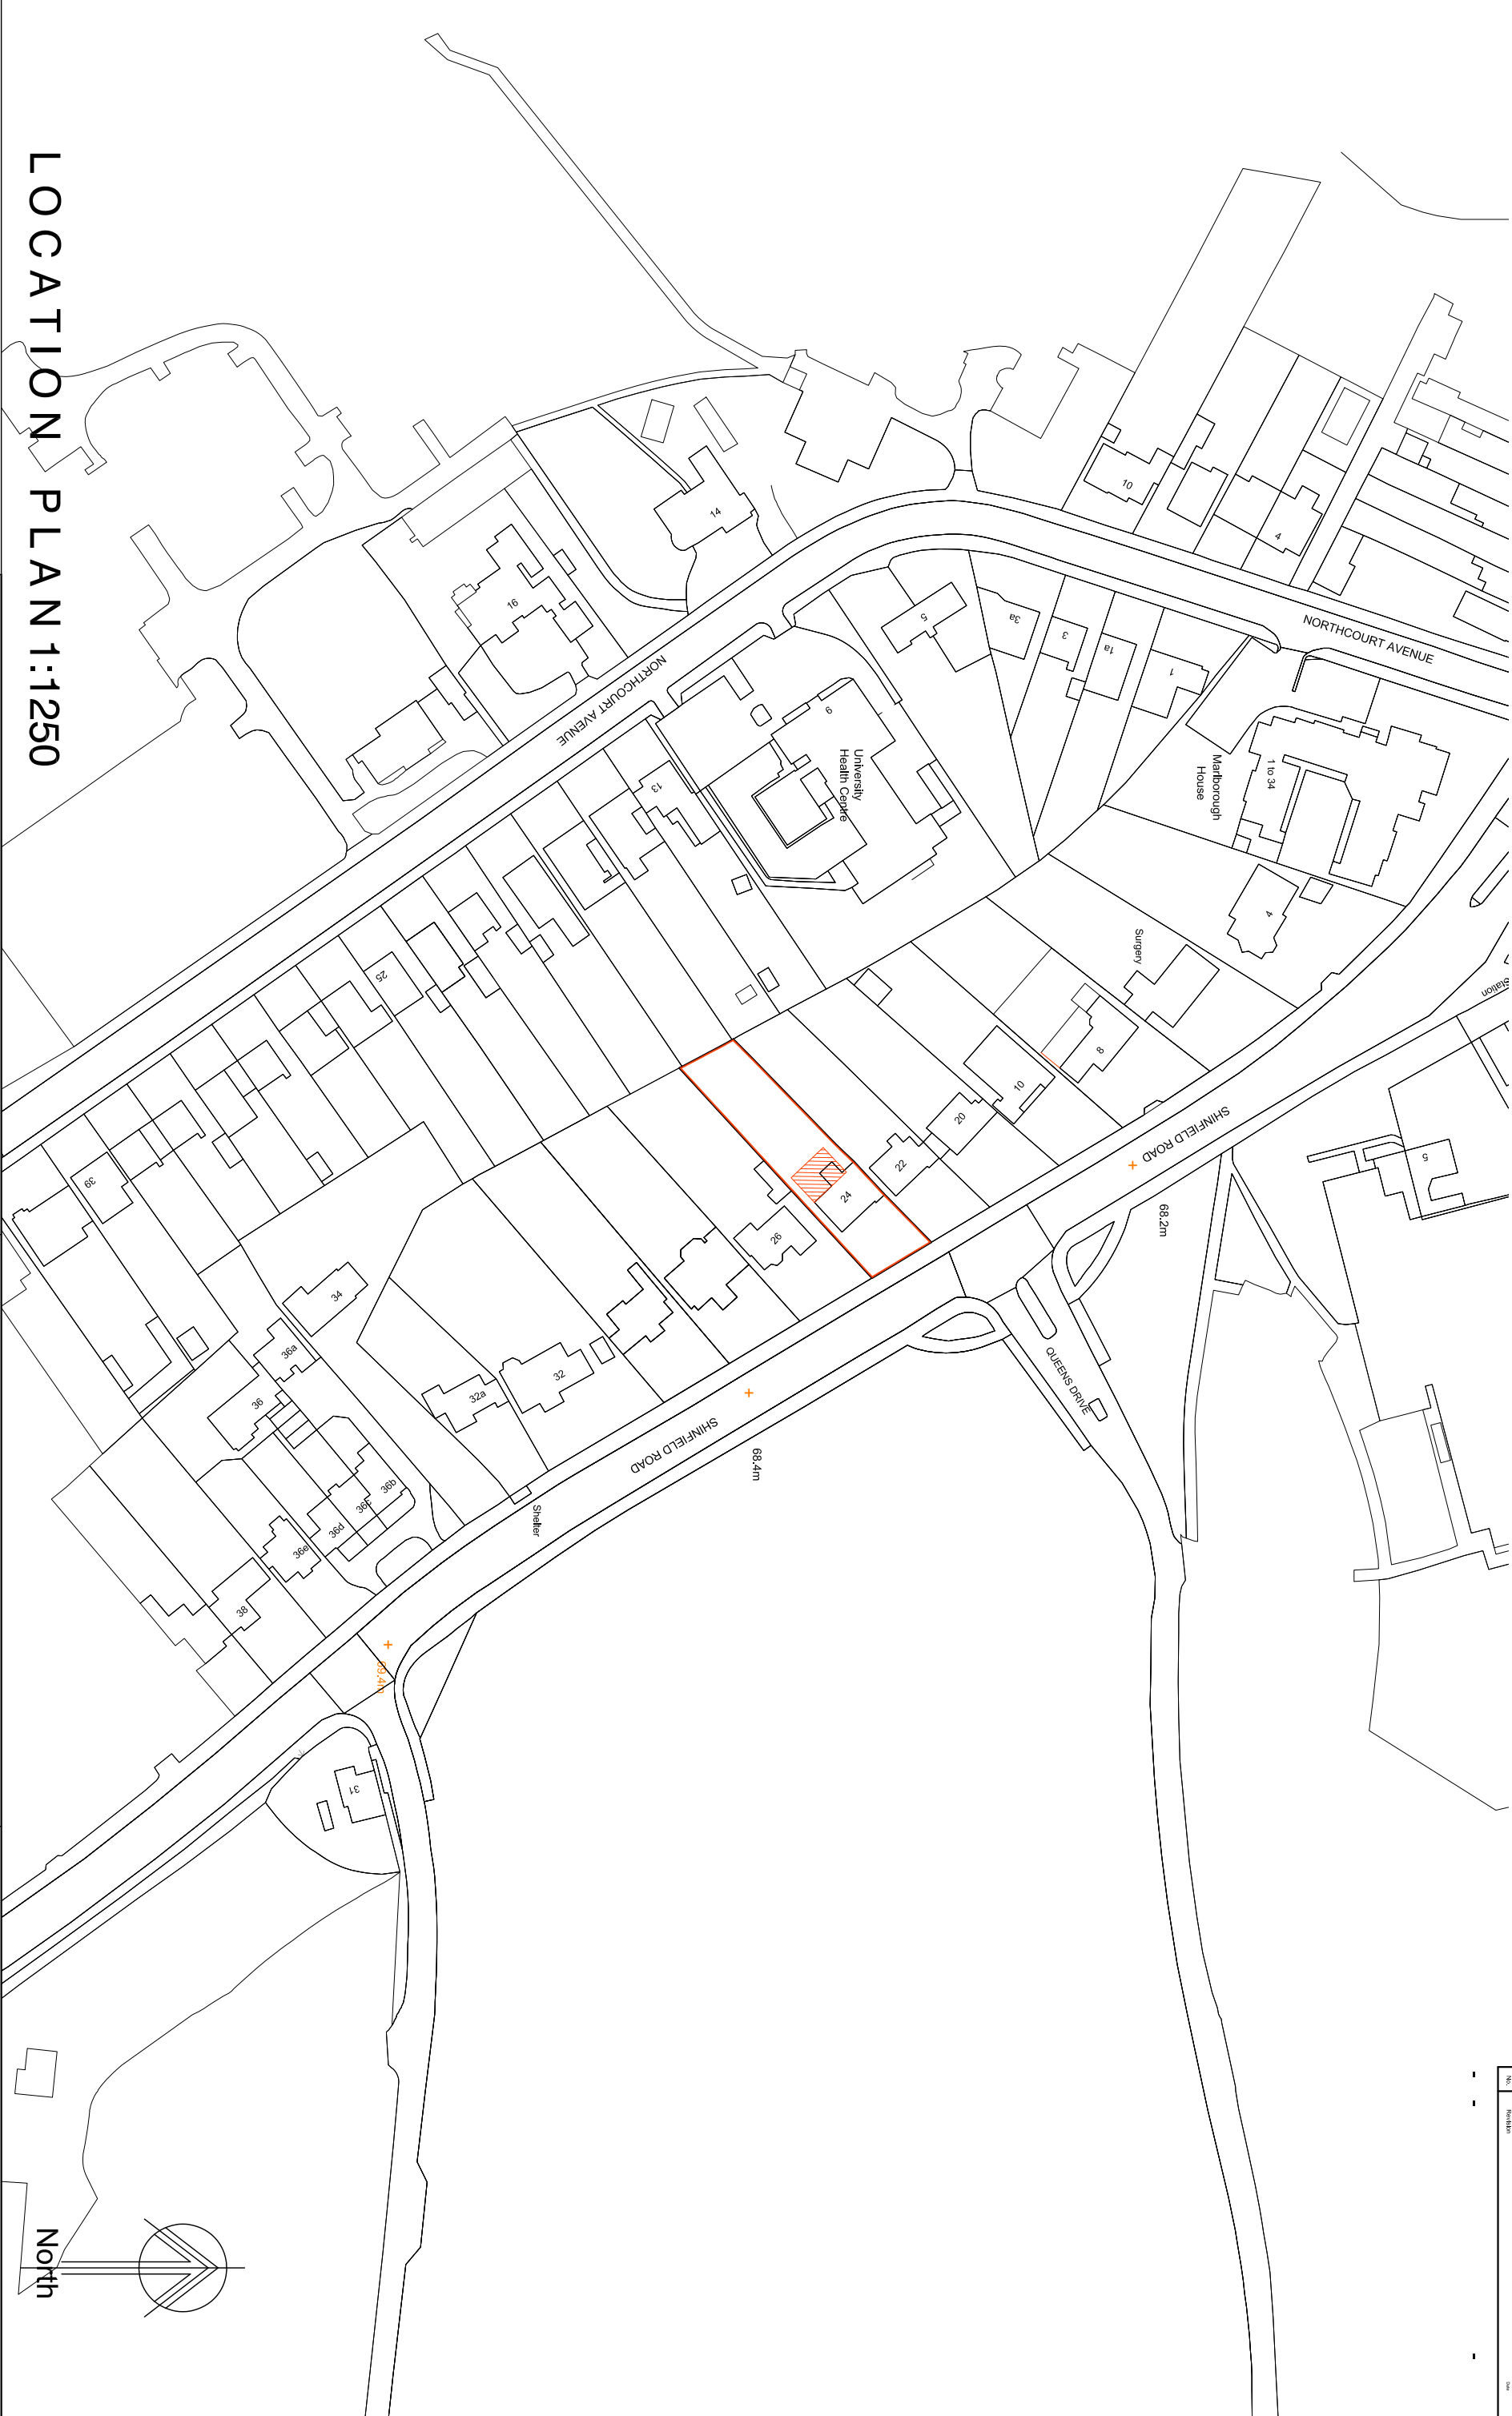

LOCATION PLAN1:1250

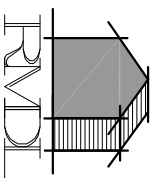

RAMMURTI DESIGN LTD
ARCHITECTURAL & PLANNING SERVICES
268 TILGHURST ROAD, READING RG30 2NE
TEL/FAX:01189510628 MOB:07799883574



Proposed Single Storey Rear extension to existing Dwelling
at 24 Shinfield Road Reading RG2 9AB
for Mr Nitin Goel

SITE LOCATION PLAN
Scale: as shown
Date: May 2018

SR(24):002 Rev -