


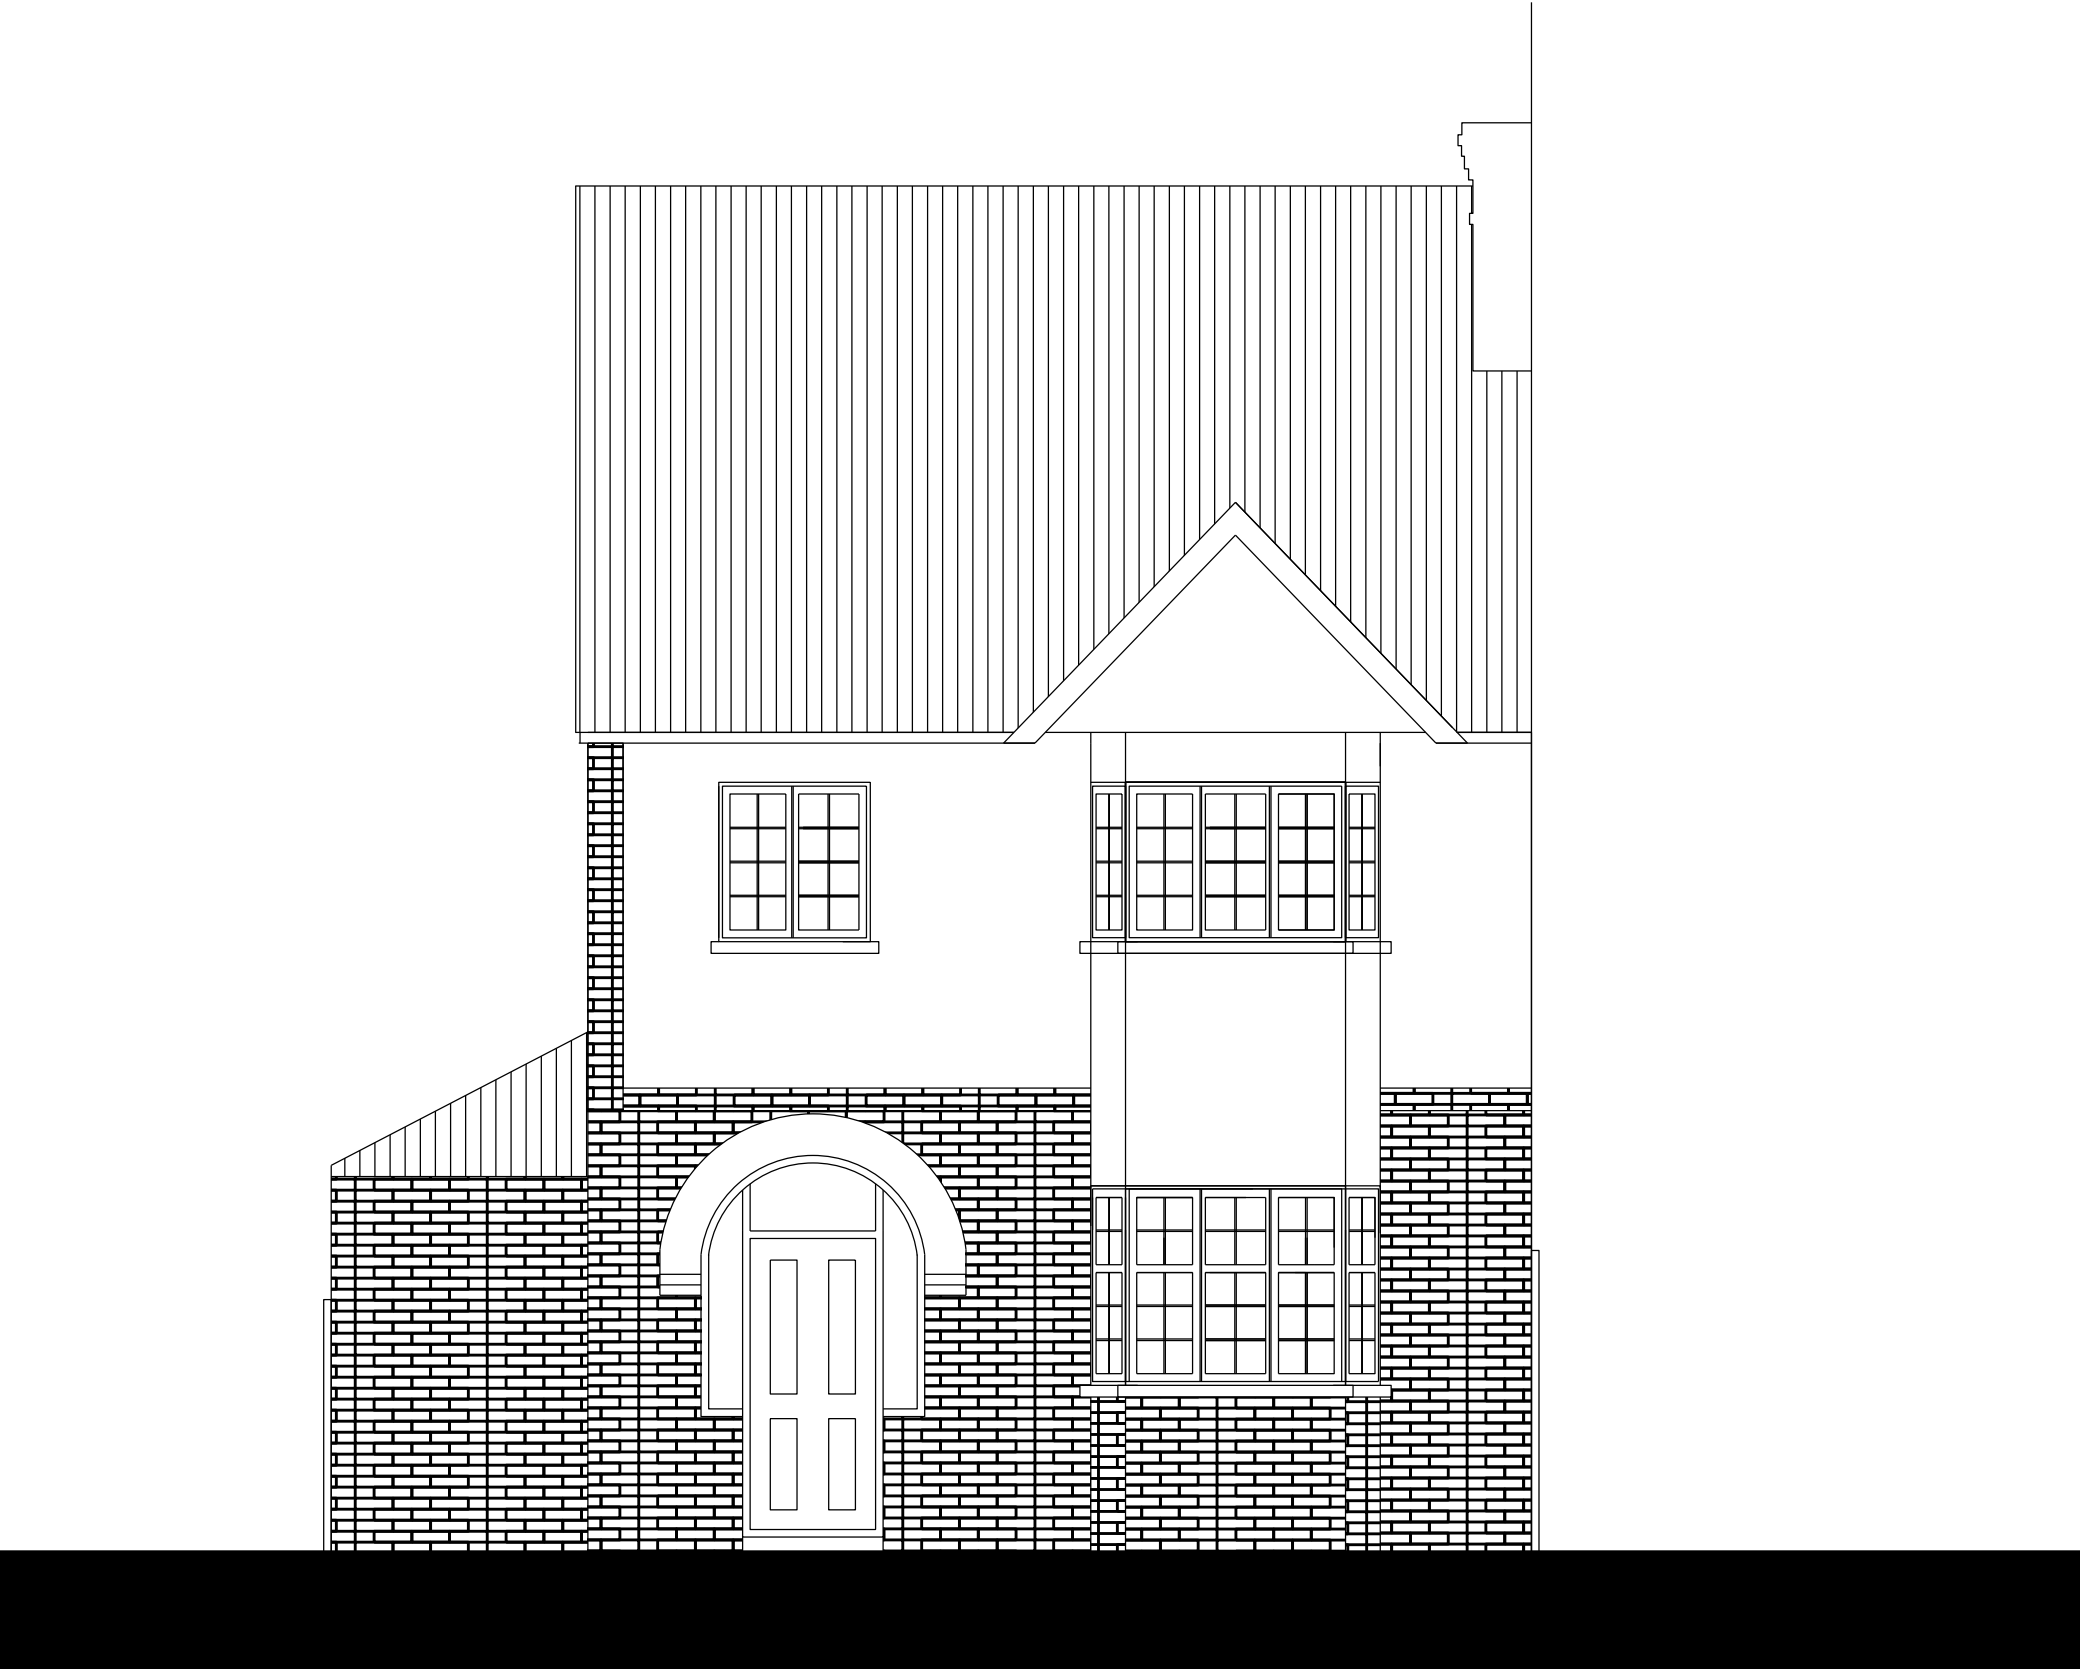

0m 5m 10m

Note: 1. Furniture is shown only indicative 2. Drawing must not be scaled	Description	272 Tilehurst Road			Clients: Mr Kevin Holness		
		RG30 2NE			Architects: Debbie Flevotomou Architects		
		DATE	SCALE	PROJECT no	TITLE	DRAWING no	REVISION
		30/07/2018	1:100 @ A4	1117	Existing Front Ele	11	00