


Extent of Application - boundary applies to ground and first floor elevations

Extent of Applicant Ownership

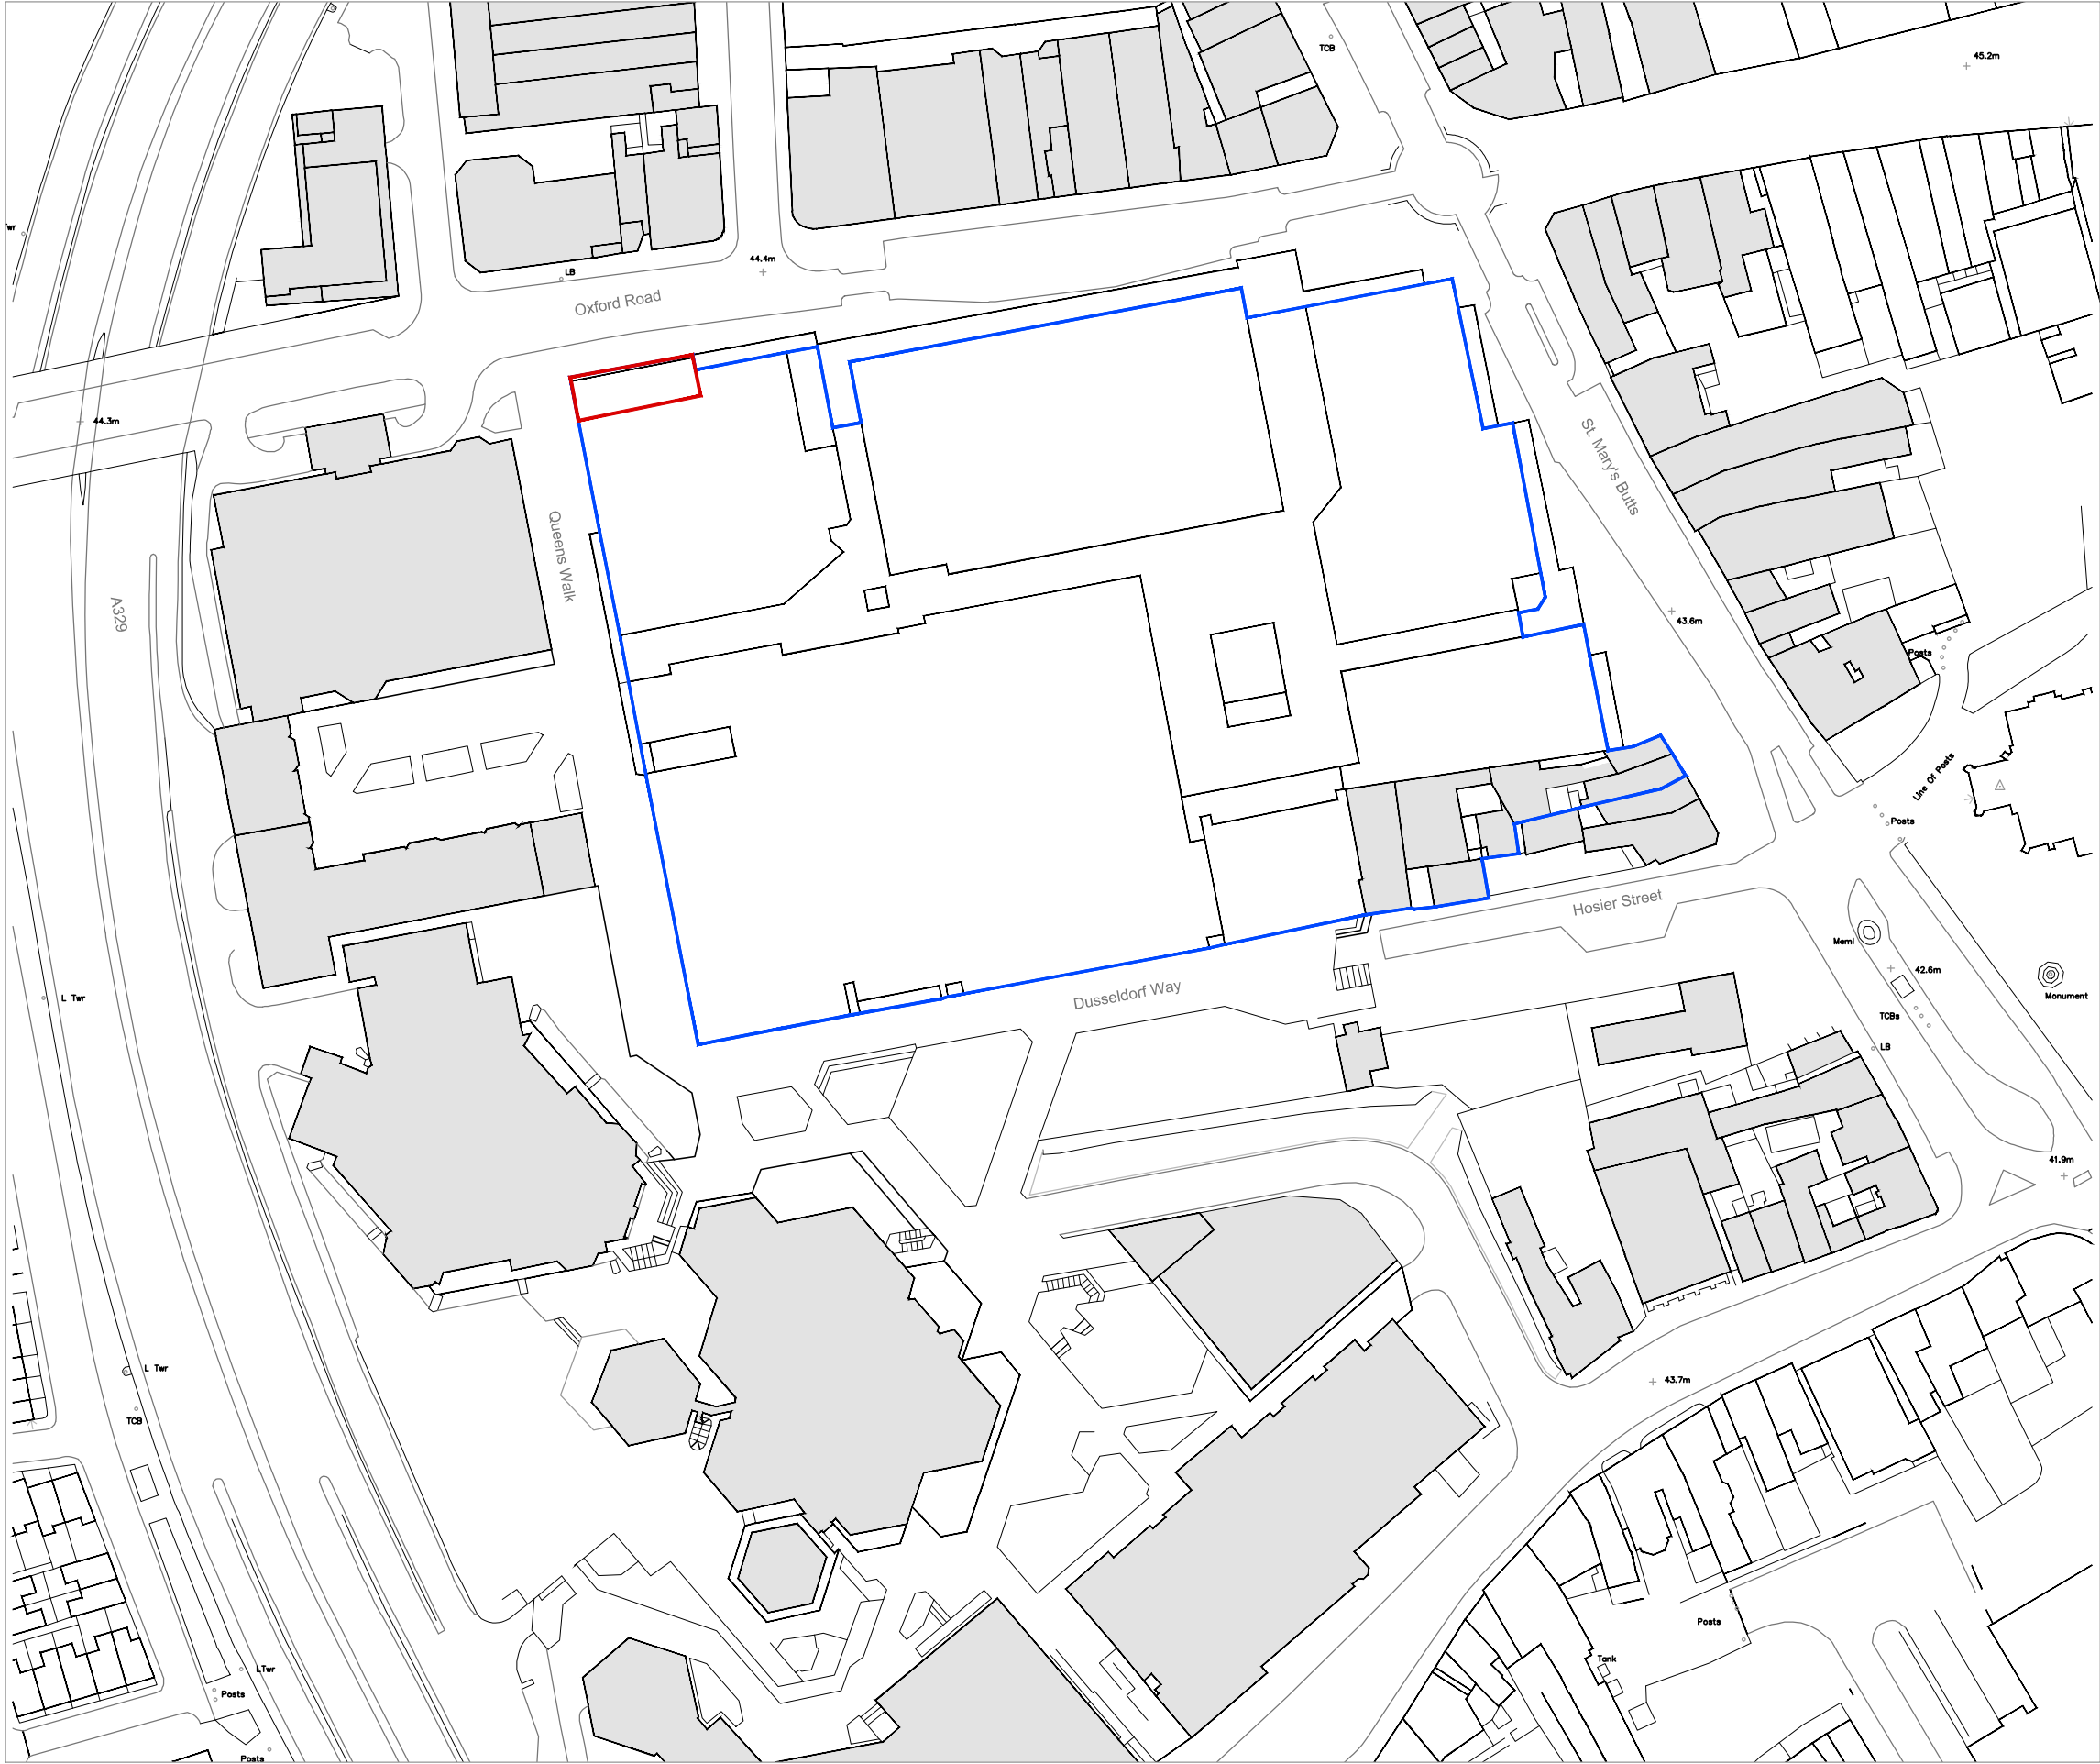

Site Location Plan
Scale 1:1250

P-01 12.09.18 Application and ownership boundary amended to include first floor overhang PT

PLANNING

REV DATE NOTES

Client

INCEPTION (READING) SARL

Project

BROAD STREET MALL
READING

Drawing Title

EXISTING
OXFORD ROAD CORNER
SITE LOCATION PLAN

Drawn	Checked	Paper Size	Scale	Date
EH	PT	A3	1:1250	AUG 2018

Project No.	Drawing No.	Revision
15116	0387	P-01

**CORSTORPHINE
+ WRIGHT
ARCHITECTS**

Brook Hall ■ Brook Street ■ Warwick ■ CV34 4BL
t 01926 658444 ■ w www.corstorphine-wright.com