






Existing R Side Elevation

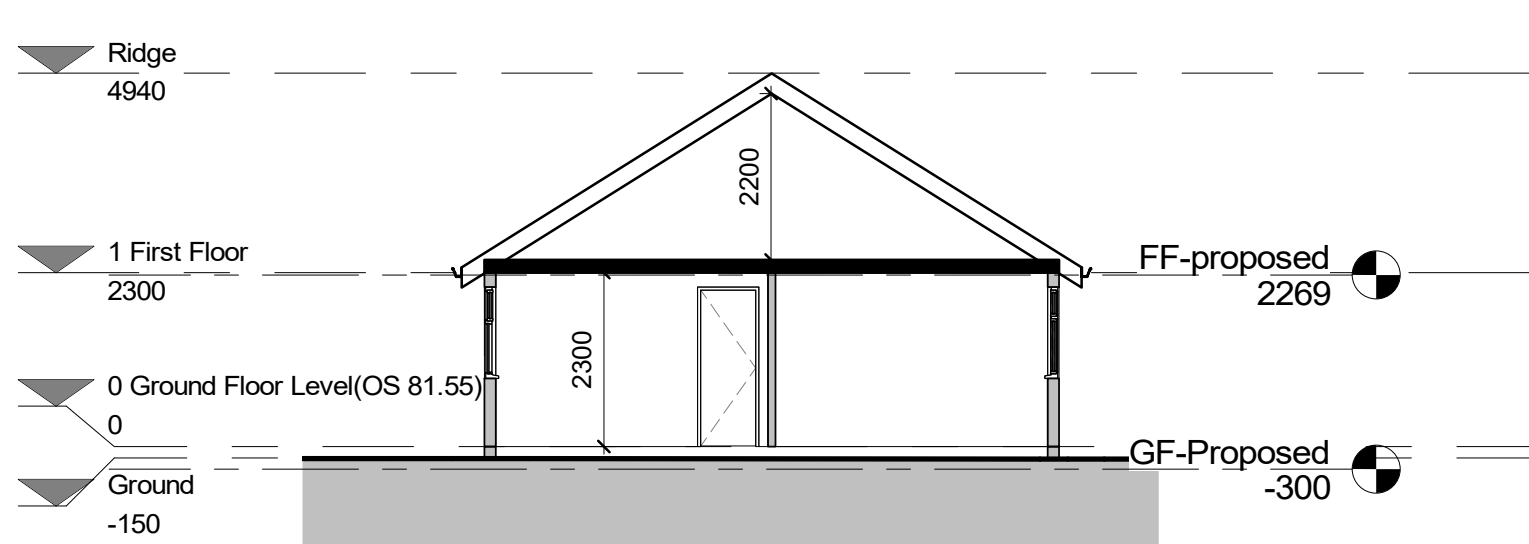


Section 1

1 : 100

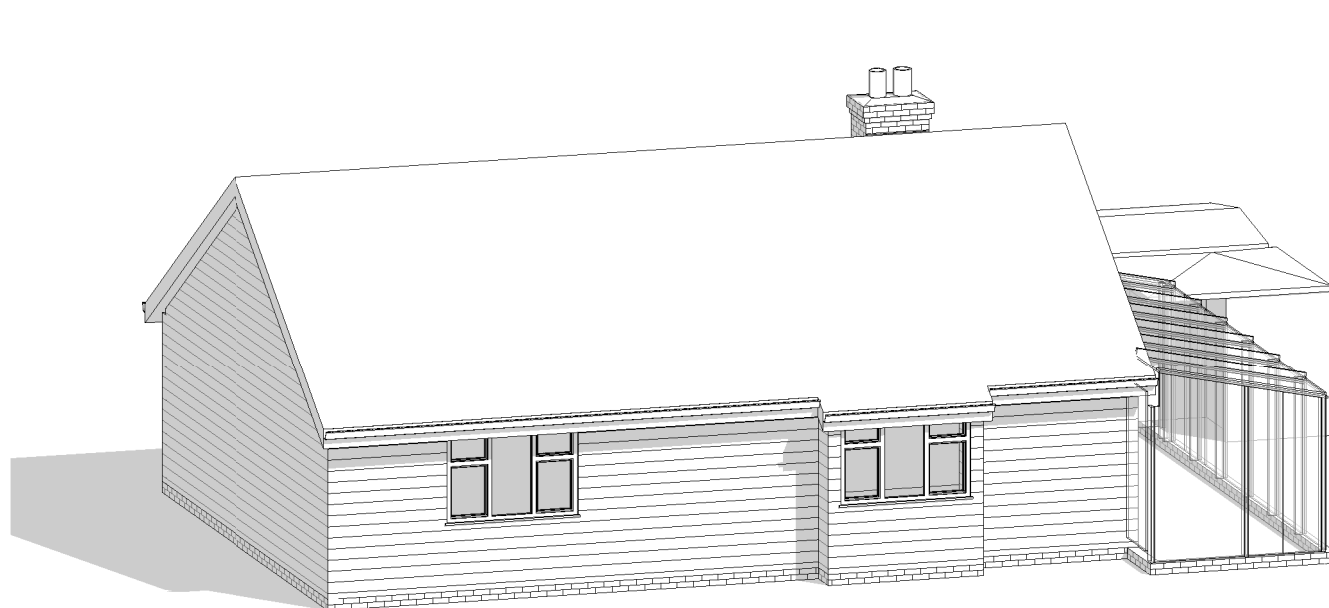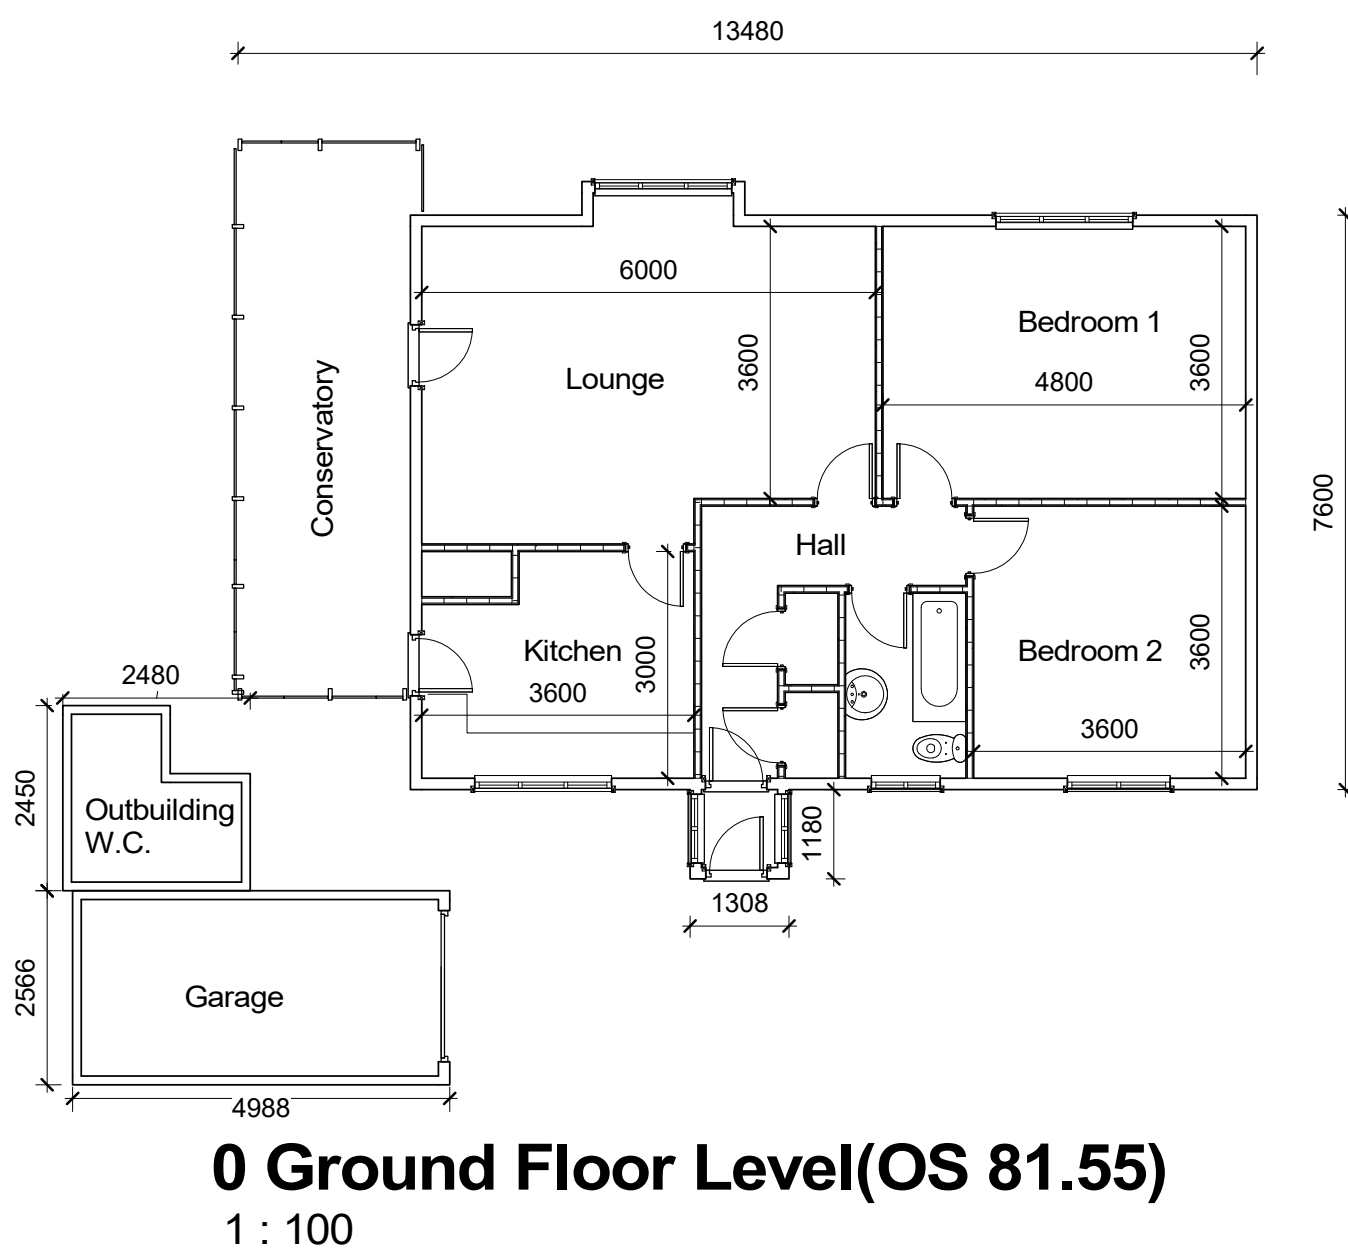

3D Existing Rear

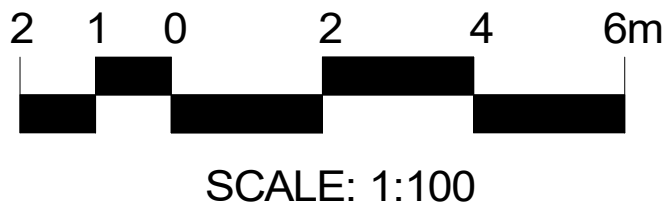

Party A will Act 1996: Party will agree the responsibility of the client. Drawings are for planning purposes only, not construction. Check that this drawing is the latest/revision. Any dimensions shown are subject to site surveys and all measurements are to be checked on site prior to any construction or manufacture. The drawings are the property of the client and are not to be subject to copyright. Drawings can only be used for the purpose they were commissioned & single licence granted, with the express permission of smartplans. Refer any discrepancy to smartplans immediately. **THIS PLAN HAS BEEN PREPARED FROM INFORMATION PROVIDED BY THE CLIENT & FROM ORDINANCE SURVEY PLANS AS SUCH SHOULD NOT BE RELIED UPON FOR ACCURACY OF SITE DIMENSIONS.** The client is responsible for the accuracy of the information provided and smartplans cannot be held responsible for subsequent Land disputes or any material loss from obtaining information from this plan. It is the responsibility of the client to wait for planning & building regulations approval before commissioning any works.

[illegible]

CODE	SUITABILITY DESCRIPTION
STATUS	PURPOSE OF ISSUE

SMARTePLANS
team@smarteplansuk.com
smarteplansuk.com
0800 6122 067

PROJECT

6a Hawthorn Gardens RG2 7NA

TITLE

Existing Plans & Elevations

CLIENT

Mr Chris Ashford

DRAWN BY Author	CHECKED BY Checker	DATE 05/16/18
SCALE (@ A1) 1 : 100	PROJECT NUMBER Project Number	
DRAWING NUMBER A1-01		REV