



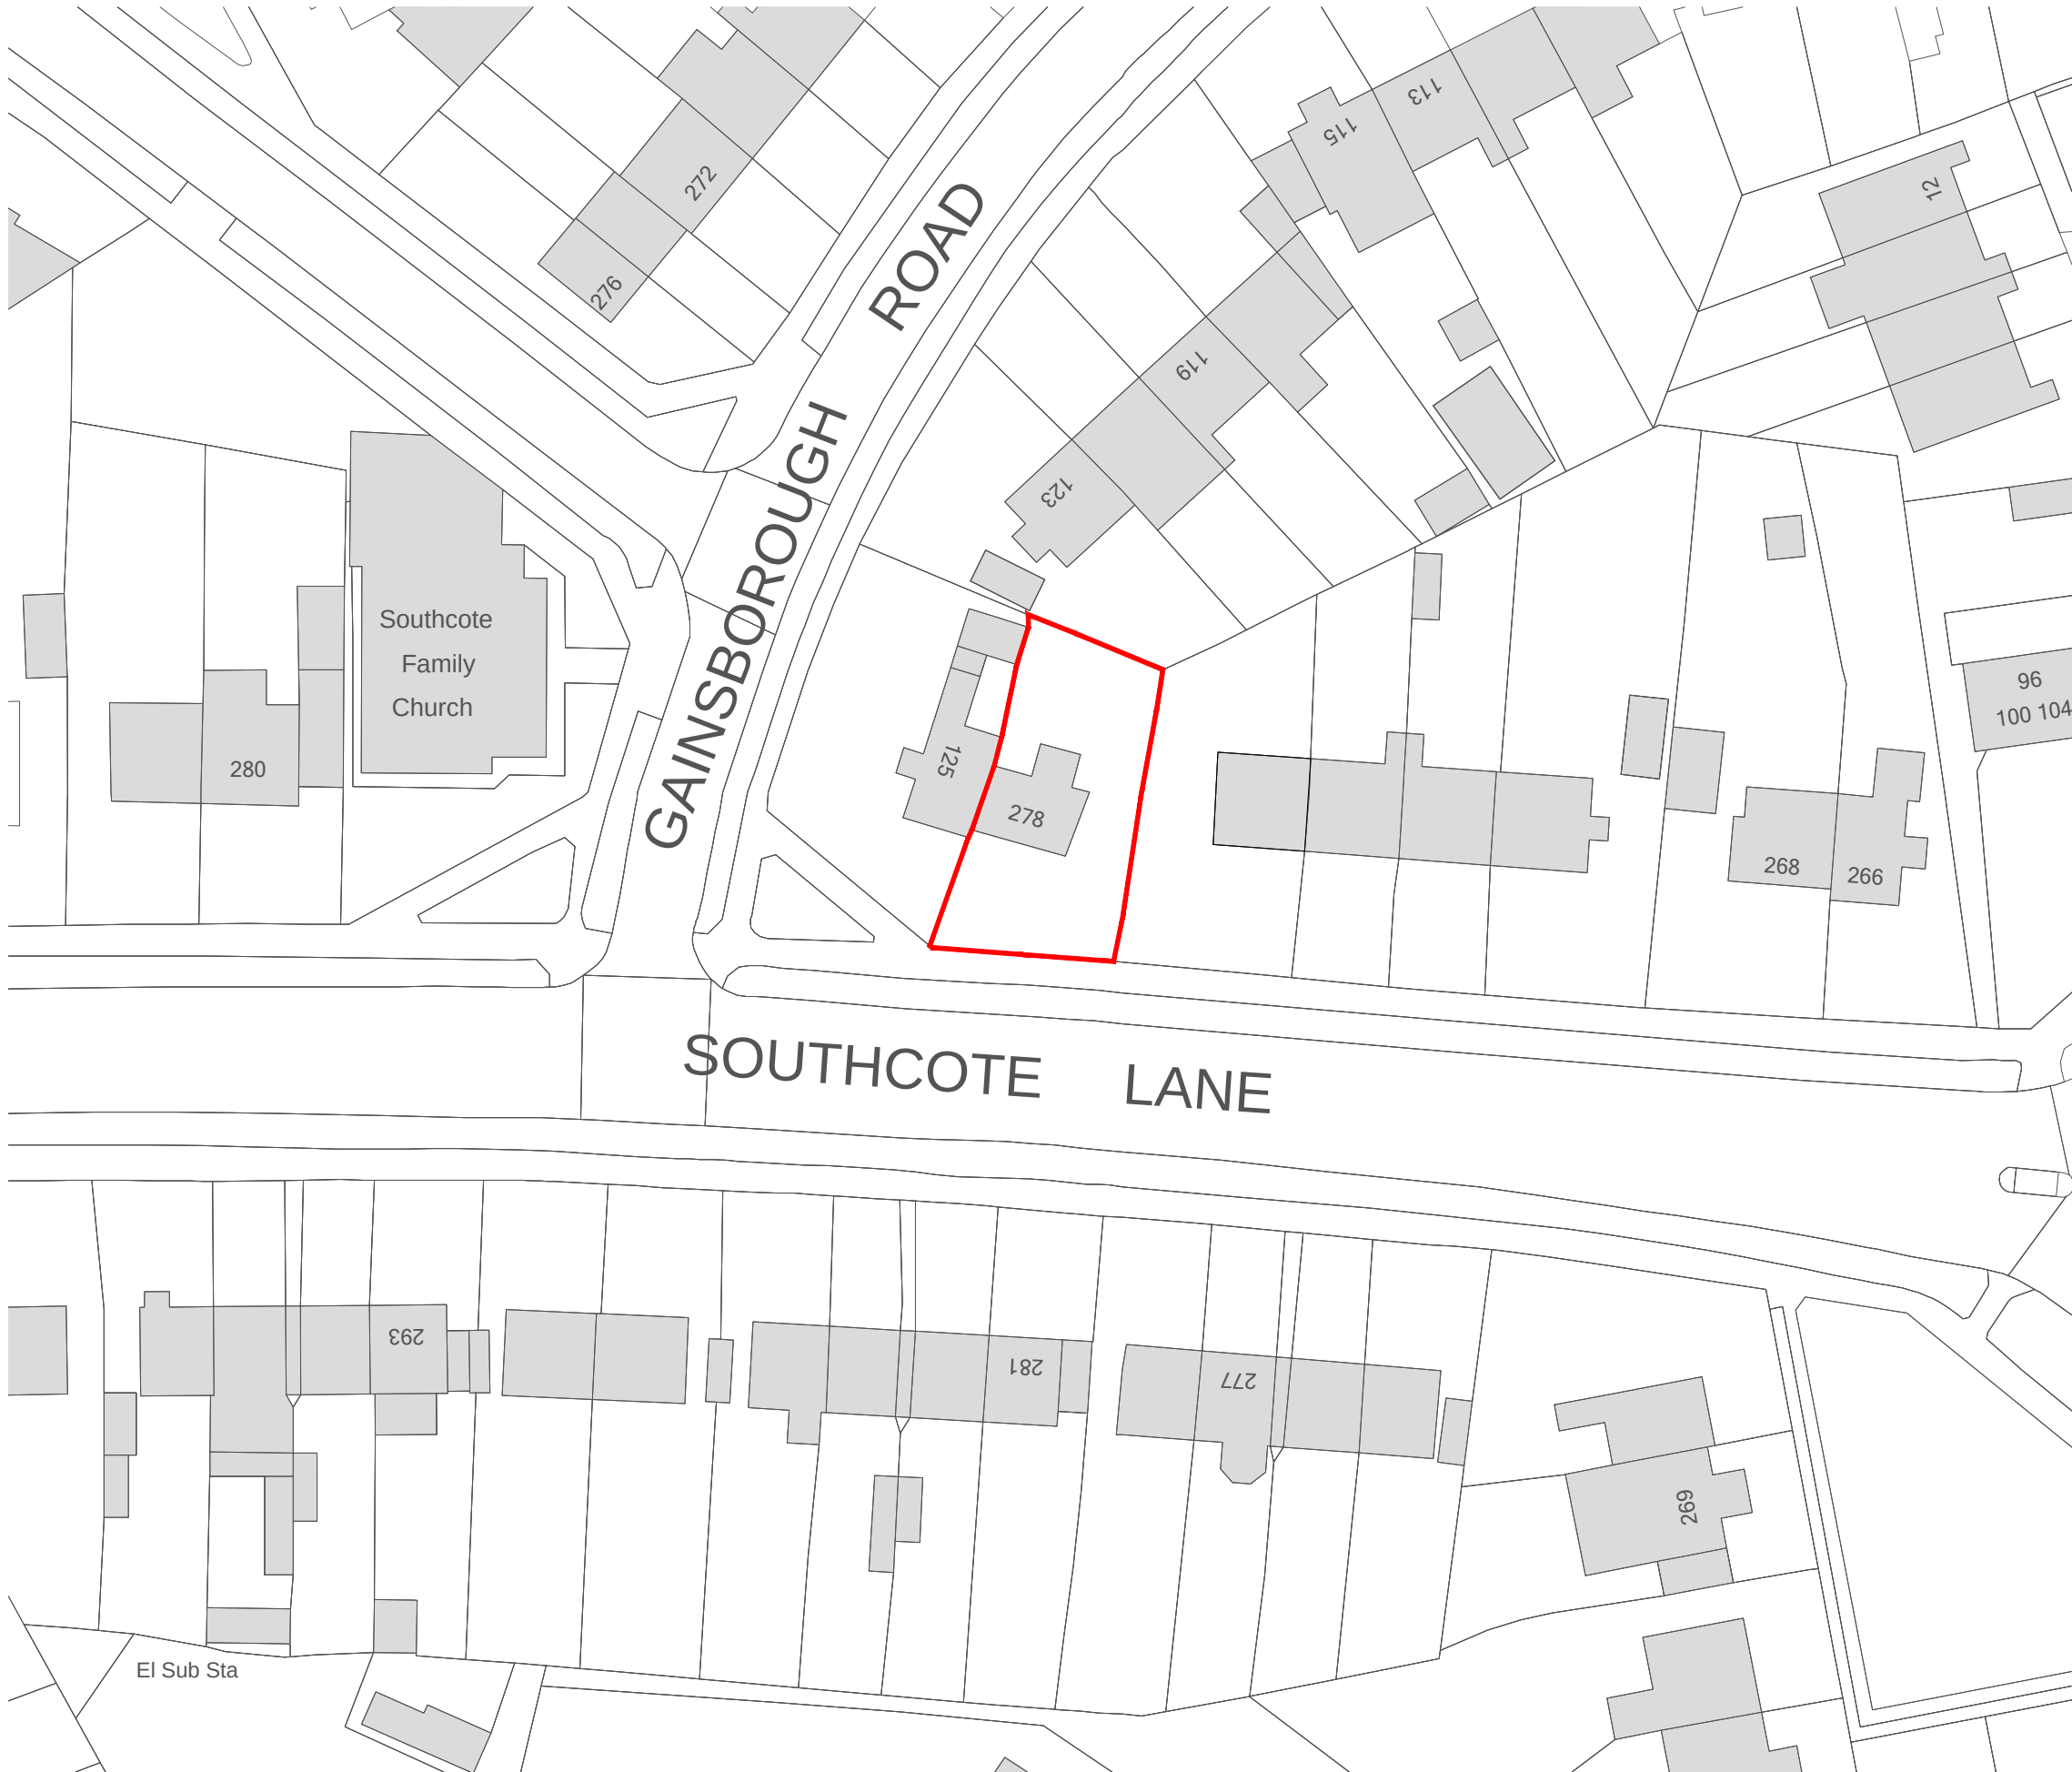

Revision	Date	Drn	Ckd
-	-	-	-

LEGEND

APPLICATION BOUNDARY

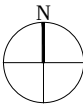

Project
278 SOUTHCOTE LANE
READING

Drawing Title
SITE LOCATION
RED LINE PLAN

Date NOV 2018	Scale 1:500@A3	Drawn by	Check by
Project No 2853	Drawing No SL-10-001	Revision	-