

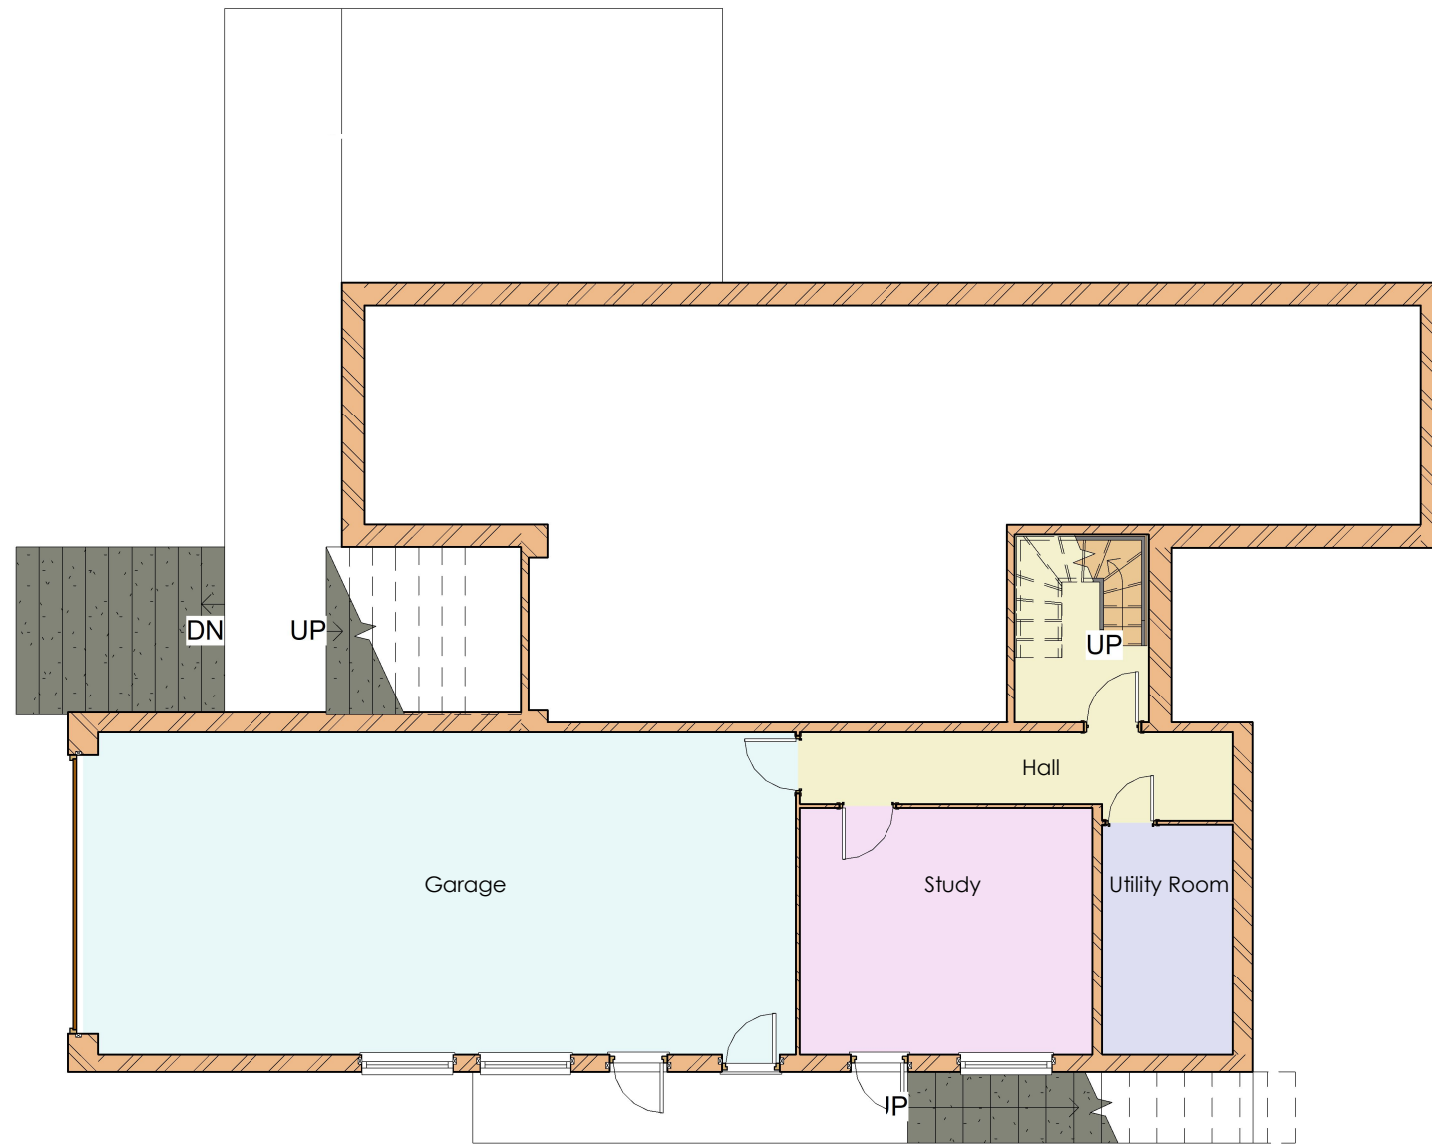


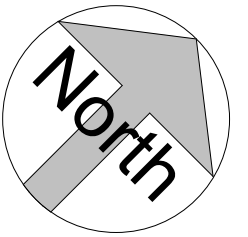

**1 External Ground/Basement Floor**  
1 : 100

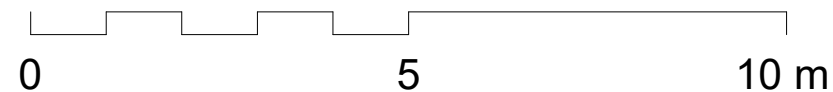

Do not Scale. Use figured dimensions only. Subject to site survey and all necessary consents. All dimensions to be checked by user and any discrepancies, errors or omissions to be reported to the Architect before work commences This drawing is to be read in conjunction with all other relevant materials.

| No. | Description | Date |
|-----|-------------|------|
|     |             |      |
|     |             |      |
|     |             |      |

98 BOXTREE LANE, HARROW, HA3 6JE  
info@mzmassociates.com  
07889 731195

|                                               |                              |     |                             |
|-----------------------------------------------|------------------------------|-----|-----------------------------|
| PROJECT<br>46 New Lane Hill, Reading RG30 4JP | SHEET<br>Existing Basement   |     | Project number<br>1804-ANT2 |
|                                               | DRAWING REF:<br><b>PL-03</b> | REV | Scale (@ A3)<br>1 : 100     |
| CLIENT<br>Mrs A Sama                          |                              |     | Date<br>03/07/2018          |

