
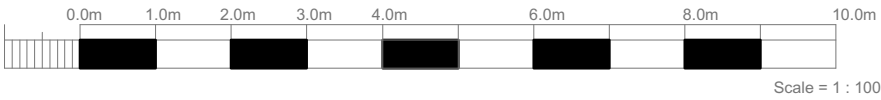
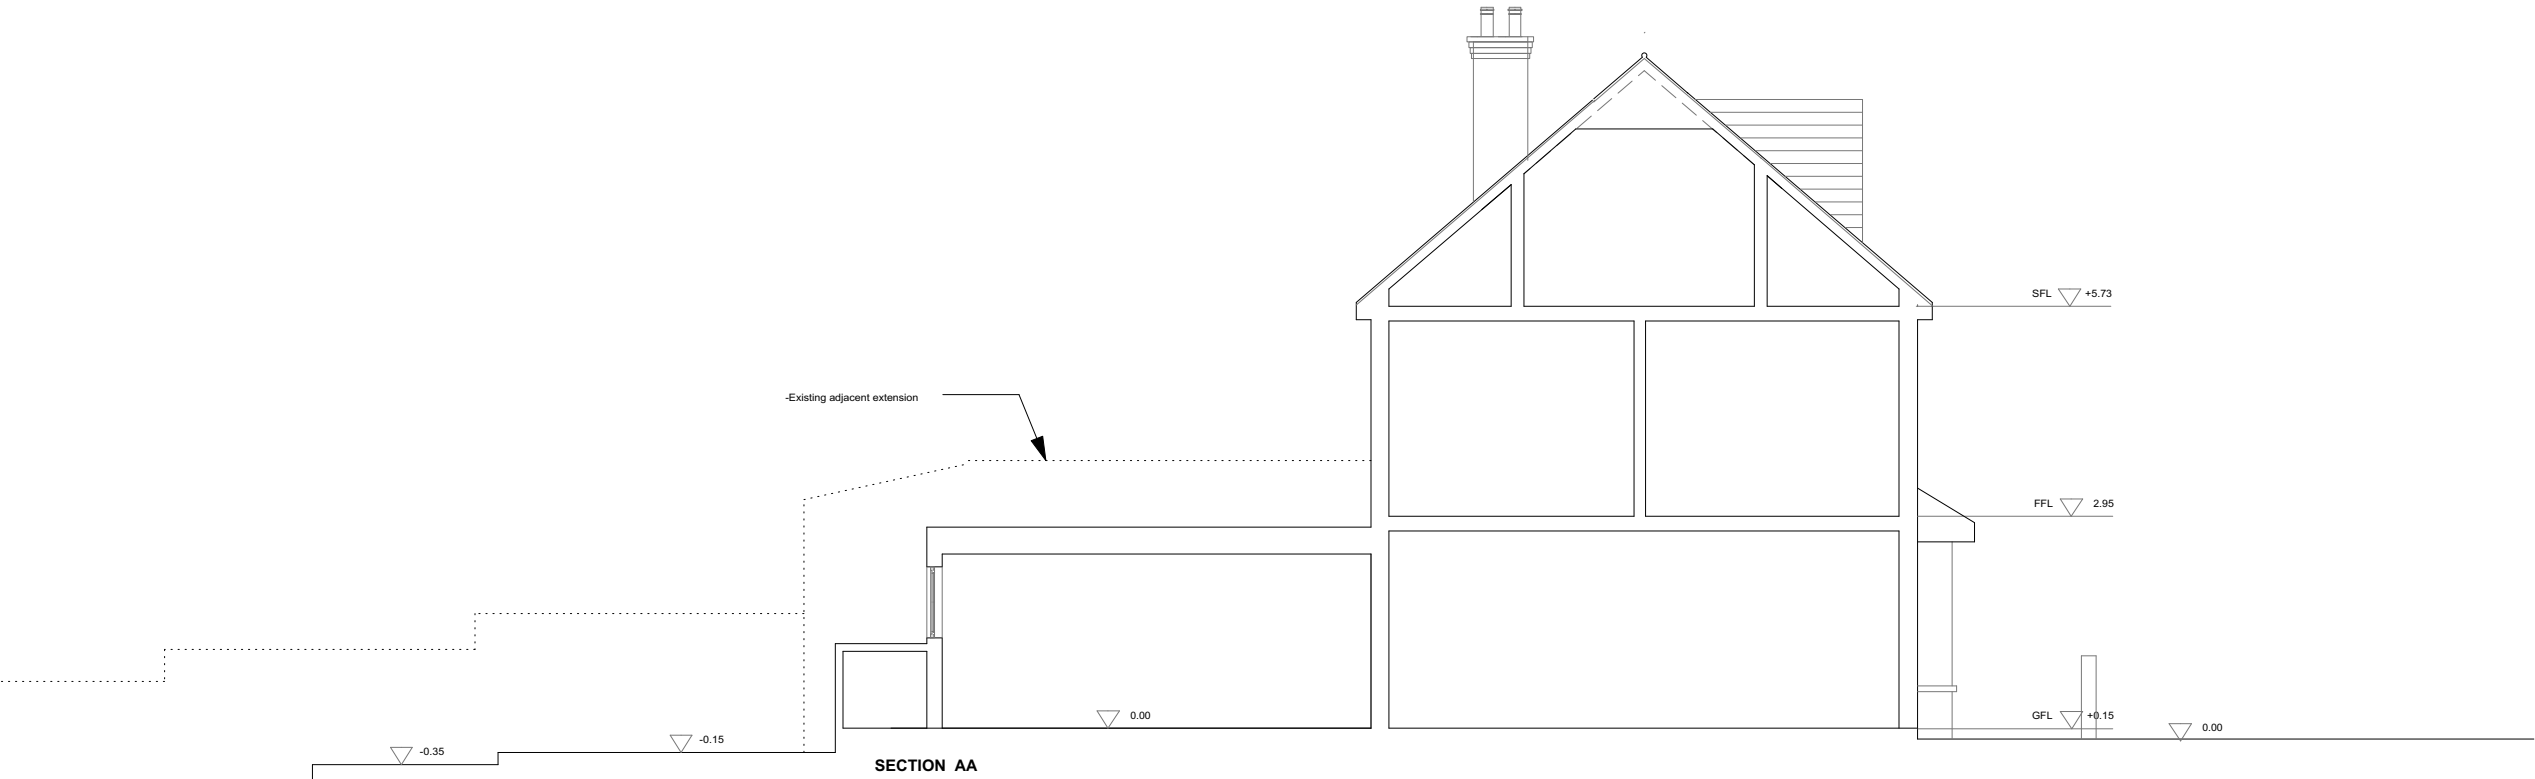


Sections **EXISTING**

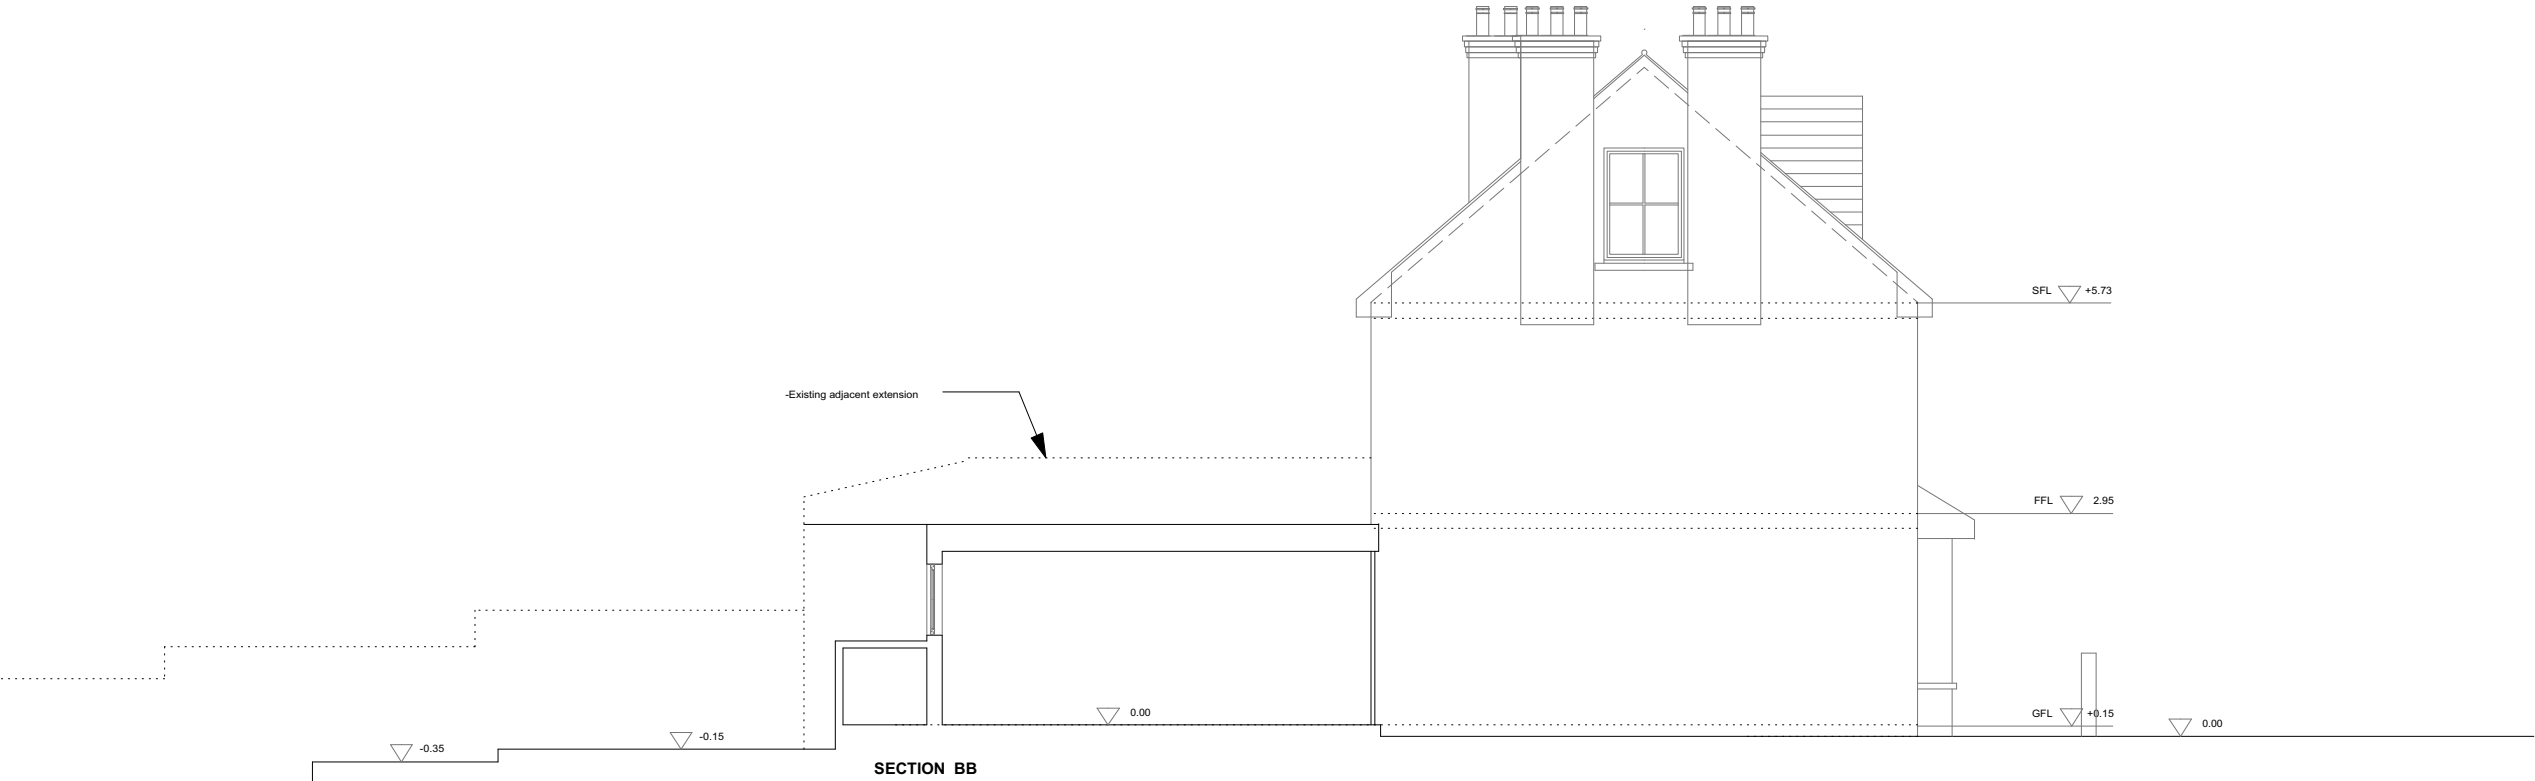

project 180 Wantage Road, Reading RG30 2SJ
for Berkshire Corporate
title Sections Existing

scale 1/100	size A3	drawing number 18001-0-020	rev. LFT
----------------	------------	-------------------------------	-------------

TO BE READ IN
CONJUNCTION WITH ALL
RELEVANT INFORMATION

TO BE READ IN
CONJUNCTION WITH
STRUCTURAL ENGINEERS
DRAWINGS AND
SPECIFICATION

All works to conform with Building regulations. The contractor to be responsible for the checking & ascertaining the exact nature of the project prior to commencement of works. Dimensions to be checked on site.

ALEZ
Architects
alez.co.uk
alez LTD Company registered in England