


RAMMURTI DESIGN LTD
ARCHITECTURAL & PLANNING SERVICES
268 TILGHURST ROAD, READING RG30 2NE
TEL/FAX: 01189510628 MOB: 07799883574

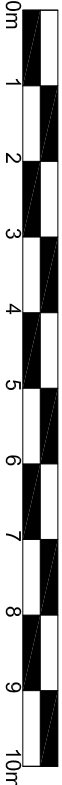


Proposed Change of Use of Existing Grade II listed Building
from A2 to C3 and conversion to apartments
at 42 Queens Road Road, Reading
for Ivy Crescent Ltd


FLOOR PLANS existing

Scale: 1/100
Date: July 2018


QR42:004 Rev P1

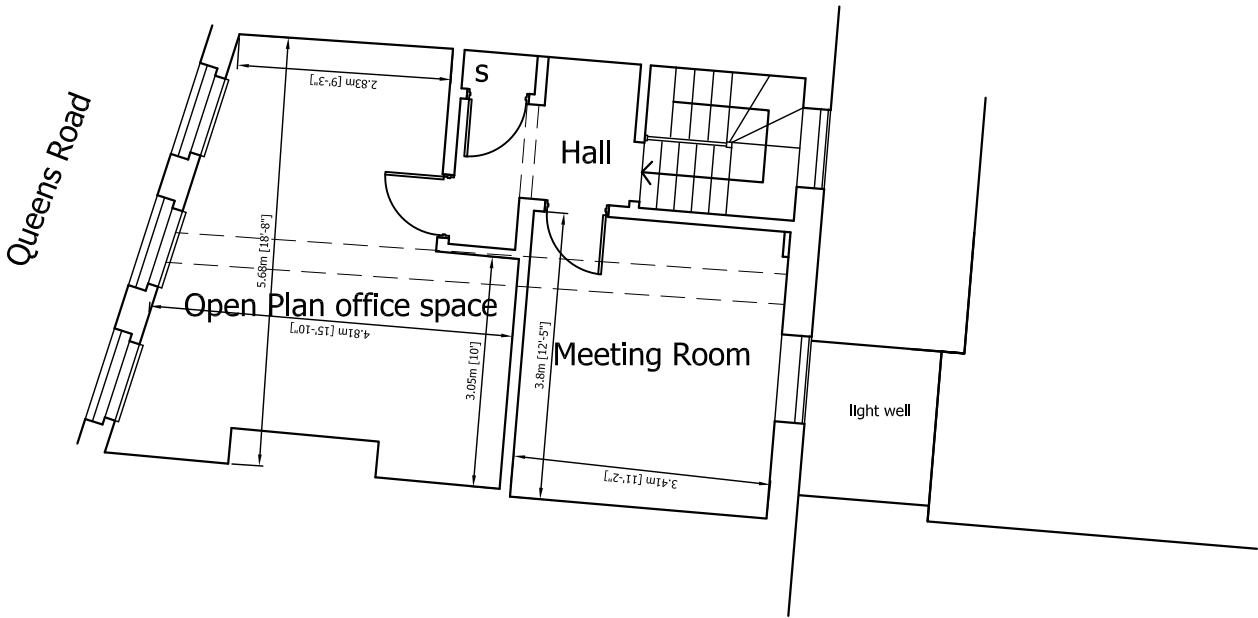

Second level Floor Plan - Existing

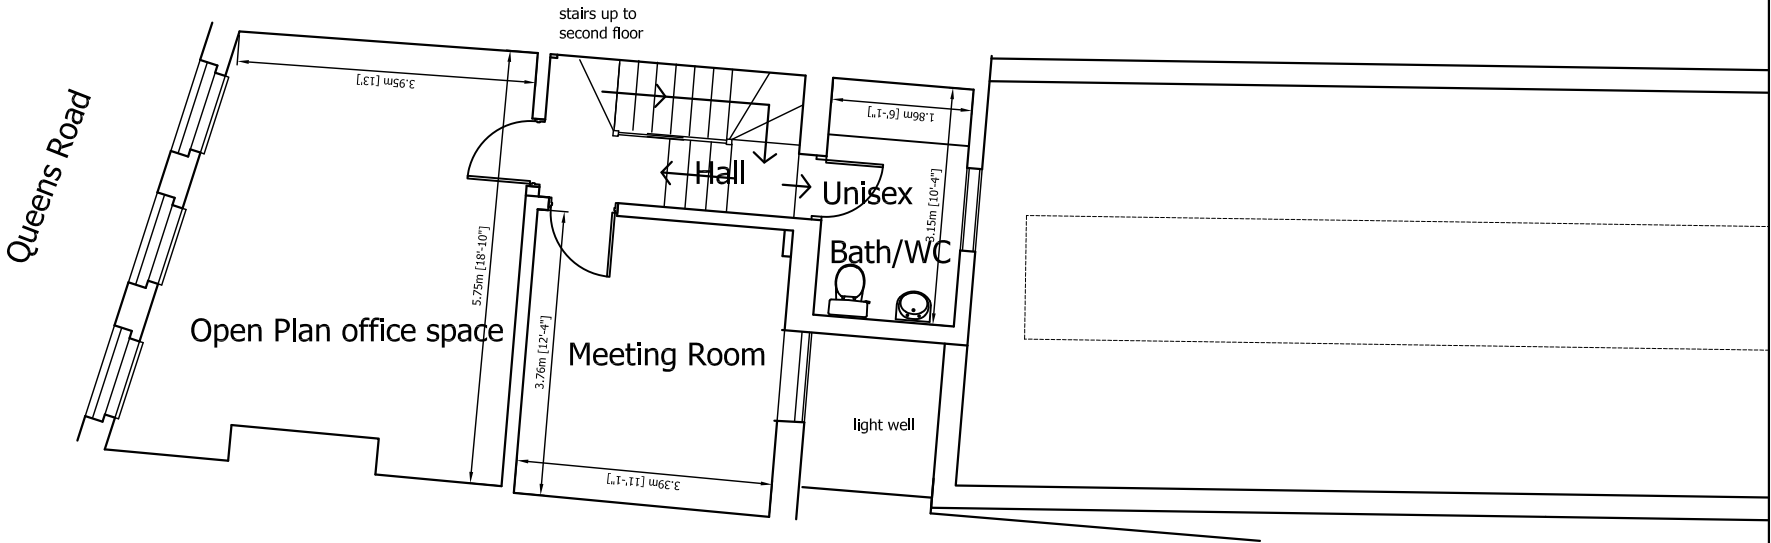

First level Floor Plan - Existing

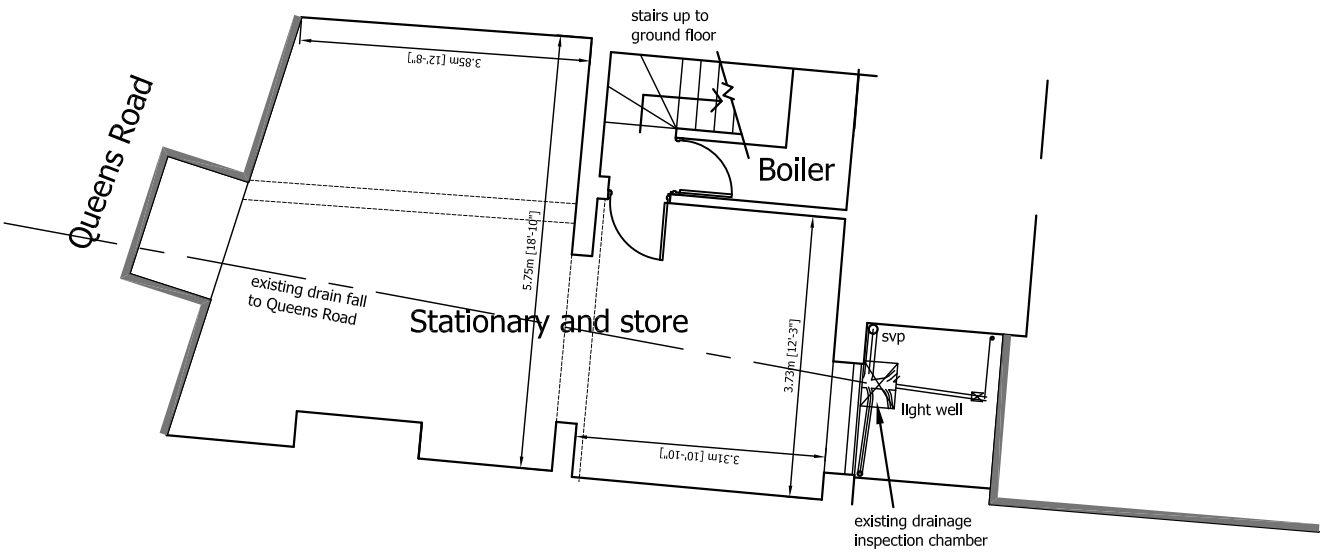

Basement level Floor Plan - Existing

No.	Revision	Date