




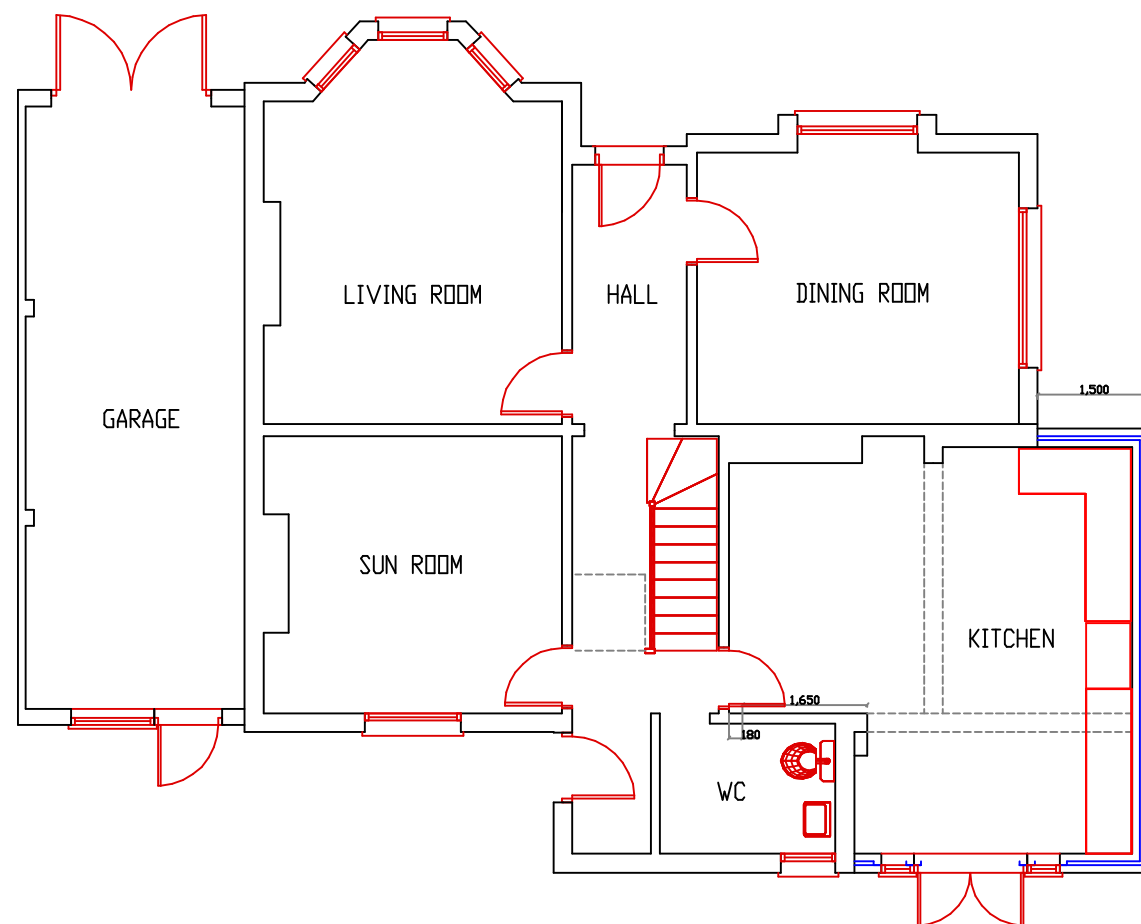

EXISTING GROUND FLOOR LAYOUT
Scale 1:100

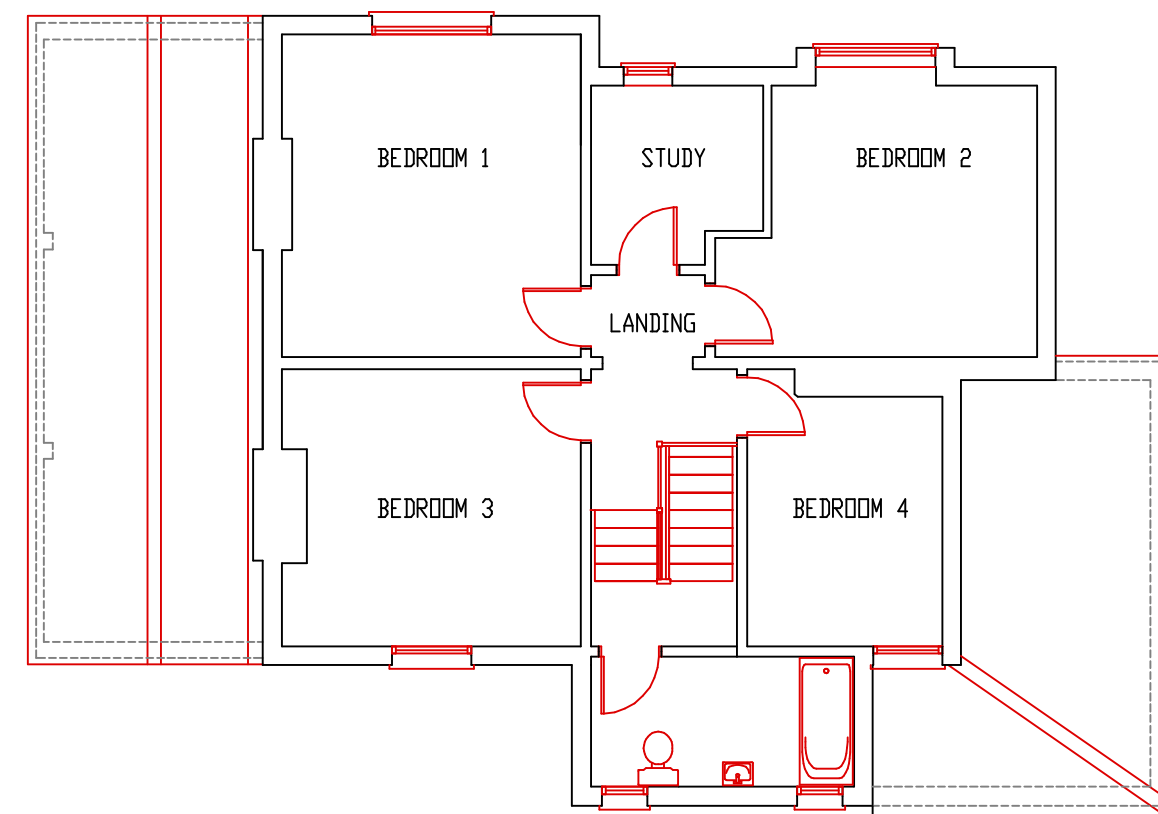

EXISTING FIRST FLOOR LAYOUT
Scale 1:100

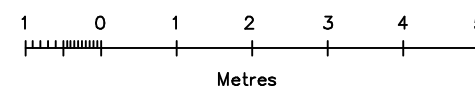

General Note:

Any discrepancy found must be reported before proceeding.

All dimensions are to be checked before proceeding with the work.

Drawing to be read in conjunction with Drg No. OAS/18/1766/2-4

OASIS BUILDING & PLANNING APPLICATIONS 20 WANTAGE RD. READING, BERKSHIRE. RG30 2SE Tel: 0118 9573554 E-mail : oa.springer@btinternet.com	Client Mr D Hageman 84 Connaught Road Reading, Berkshire RG30 2UF	Drawing Title PROPOSED SIDE / REAR FIRST FLOOR EXTENSION Planning Application	Scale 1:100,	File Name: 84ConnaughtRdPl18.dwg
			Date September 2018	Drawn by O.A.Springer
			Drawing No. OAS/18/1766/1	Rev. 0