


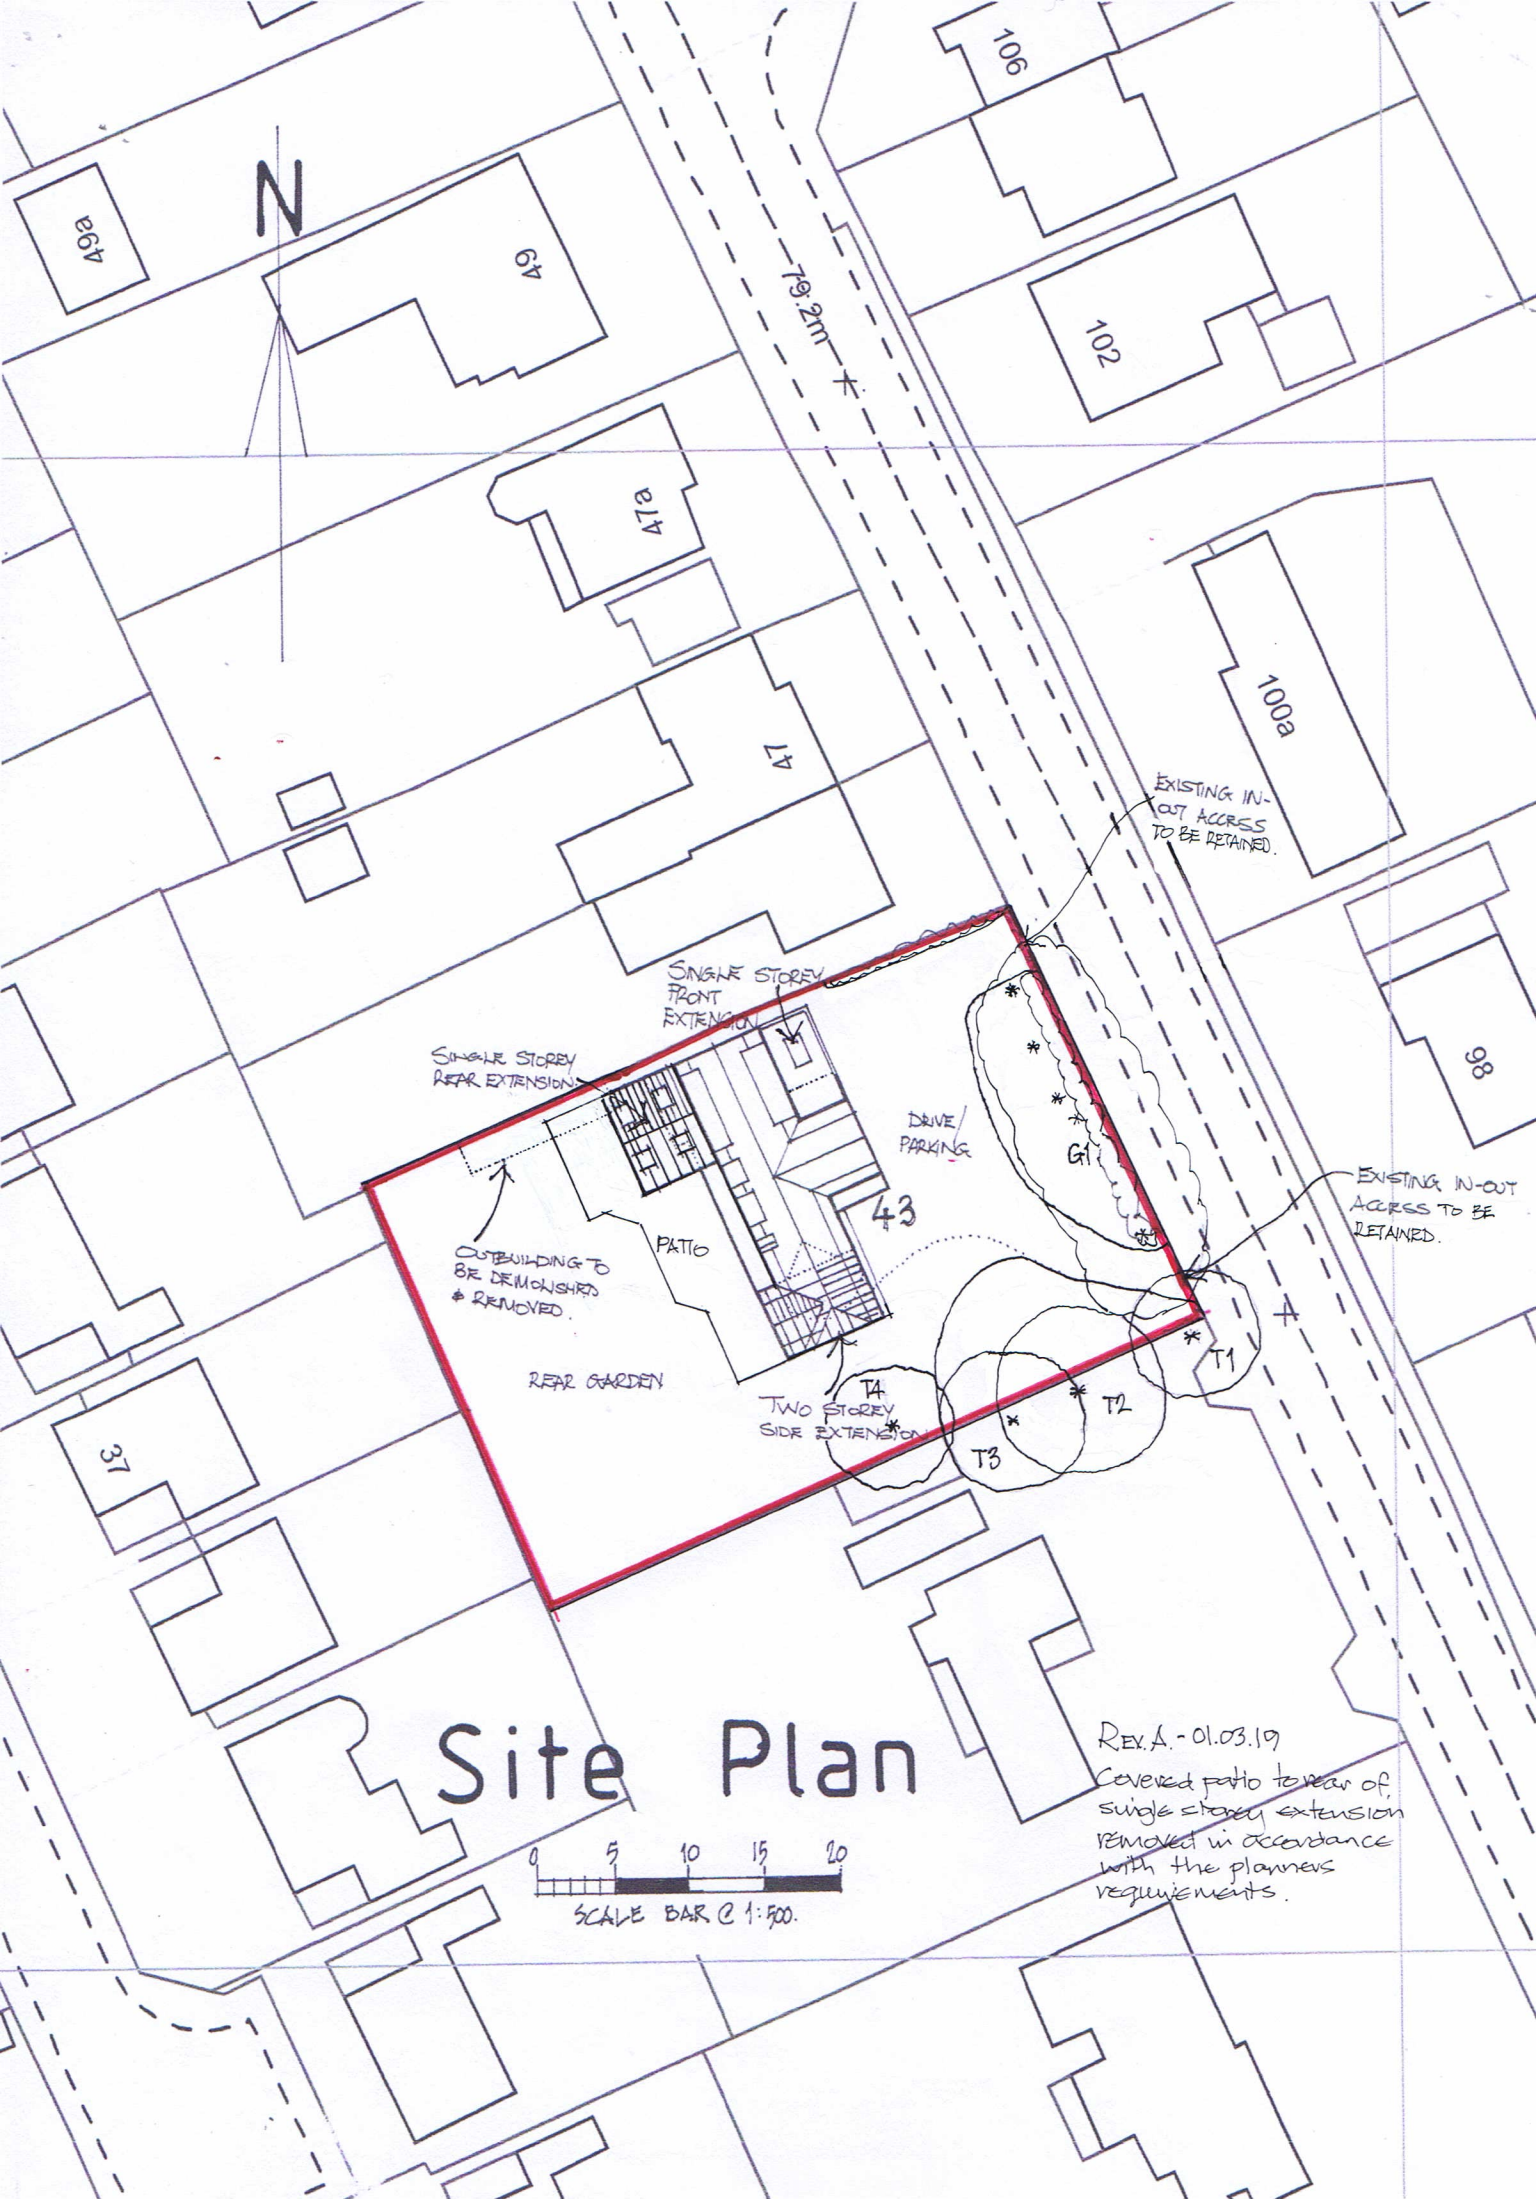

N

79.2m

EXISTING IN-OUT ACCESS TO BE RETAINED.

EXISTING IN-OUT ACCESS TO BE RETAINED.

SINGLE STOREY REAR EXTENSION

SINGLE STOREY FRONT EXTENSION

DRIVE/PARKING


CUTBUILDING TO BE DEMOLISHED & REMOVED.

PATIO

REAR GARDEN

TWO STOREY SIDE EXTENSION

Site Plan

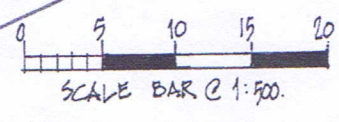

REV.A - 01.03.19

Covered patio to rear of single storey extension removed in accordance with the planners requirements.