
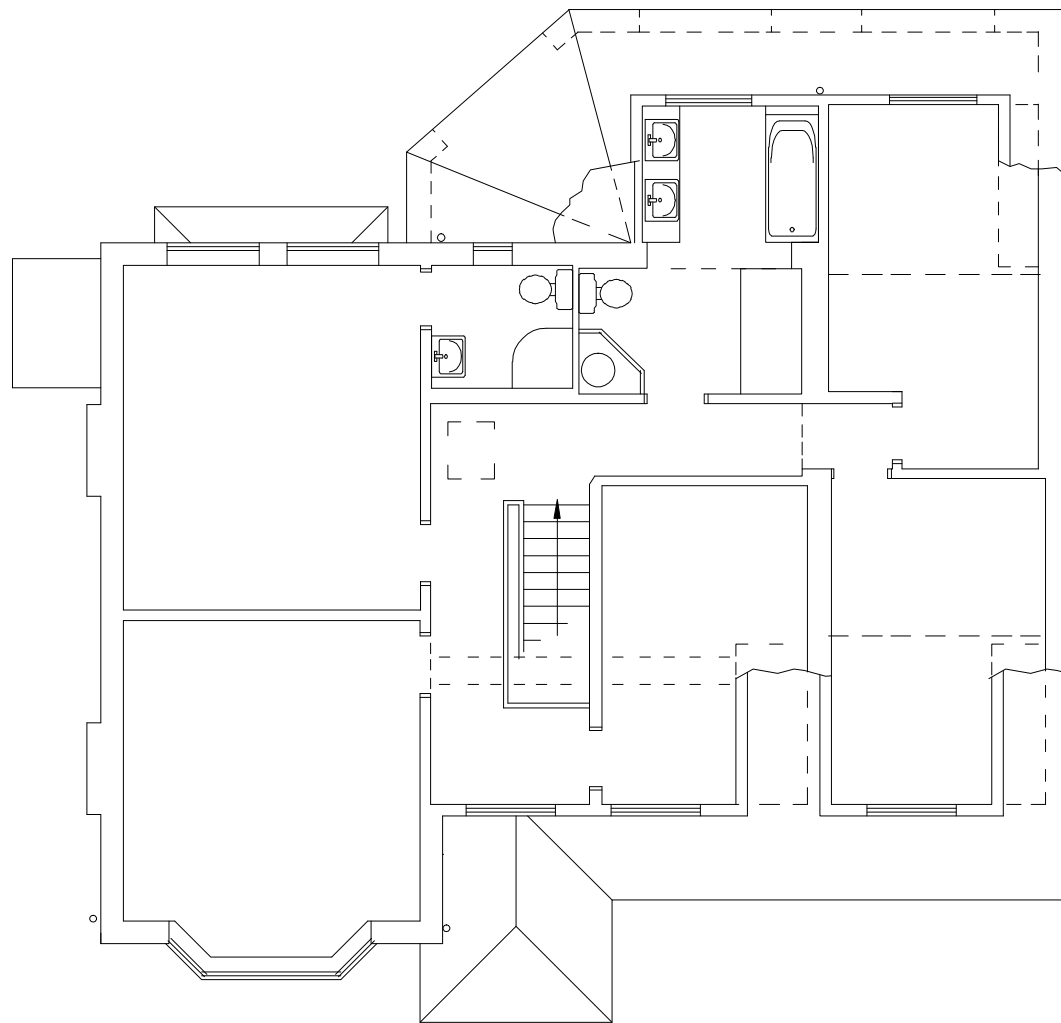


GROUND FLOOR

FIRST FLOOR

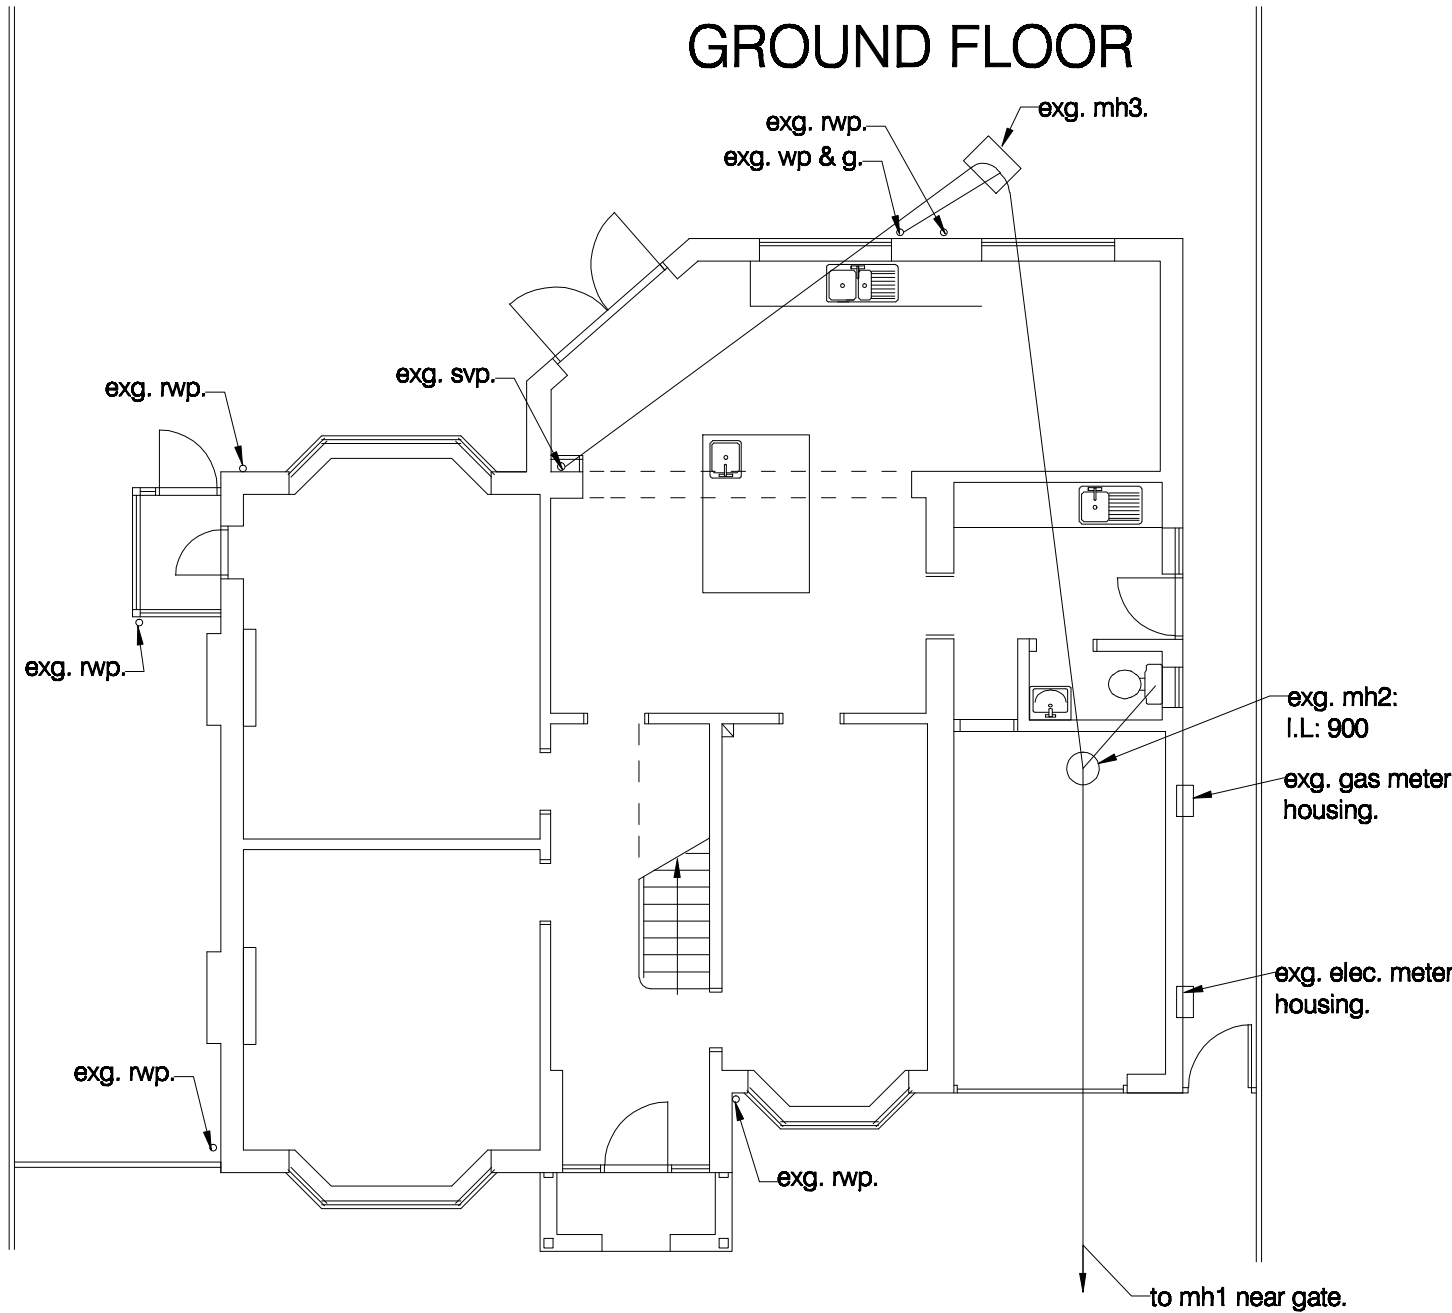

project

183 Upper Woodcote Road
Caversham, Reading, Berkshire

for

Mr & Mrs Weldon

title

1:100 Plans and Elevations as Existing

drawing no:

1203

1

a

M D Howlett
architectural consultant

76 Kidmore Road, Caversham, Reading
Berkshire RG4 7NA; tel/fax: (0118) 947 7117
Email: pmaarc@globalnet.co.uk

Date September 2017

0 1 2 metres (1:100 on A2)


Revision a: N Elev added. Feb 2018.



NORTH



FRONT

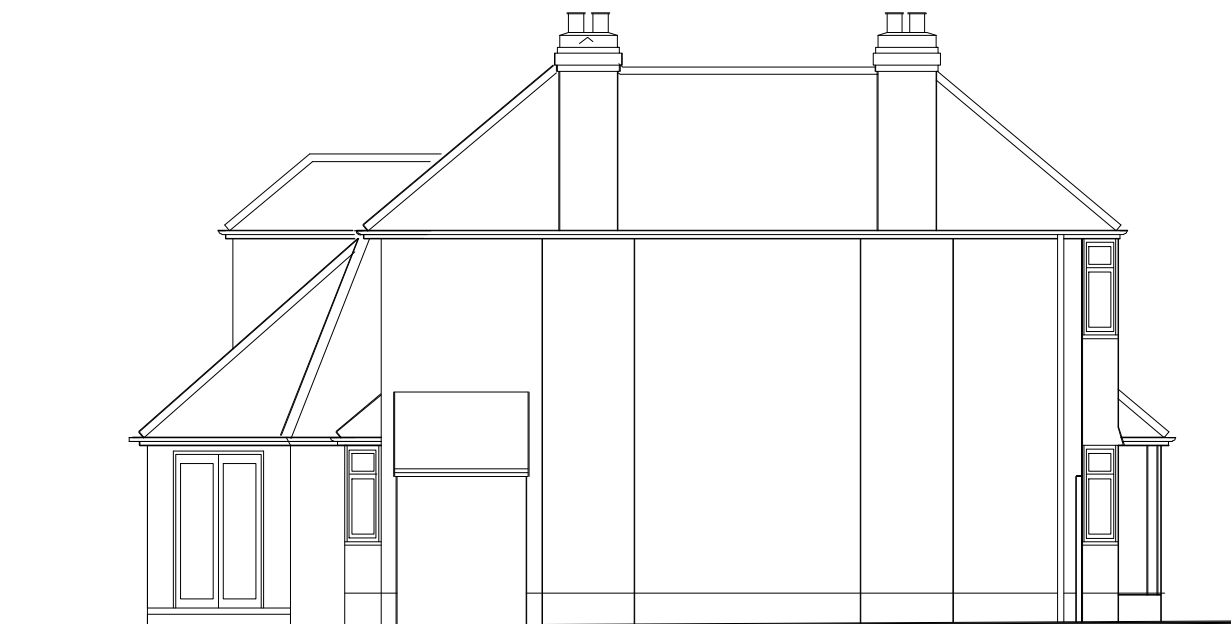

SOUTH



REAR