




Note:
All dimensions to be checked on site
& any discrepancies to be reported to
the designers prior to the commencement
of the works

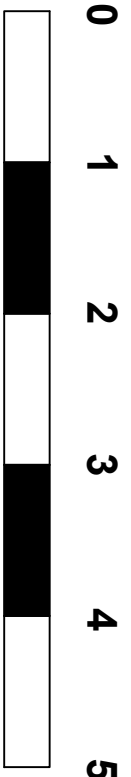


scale bar

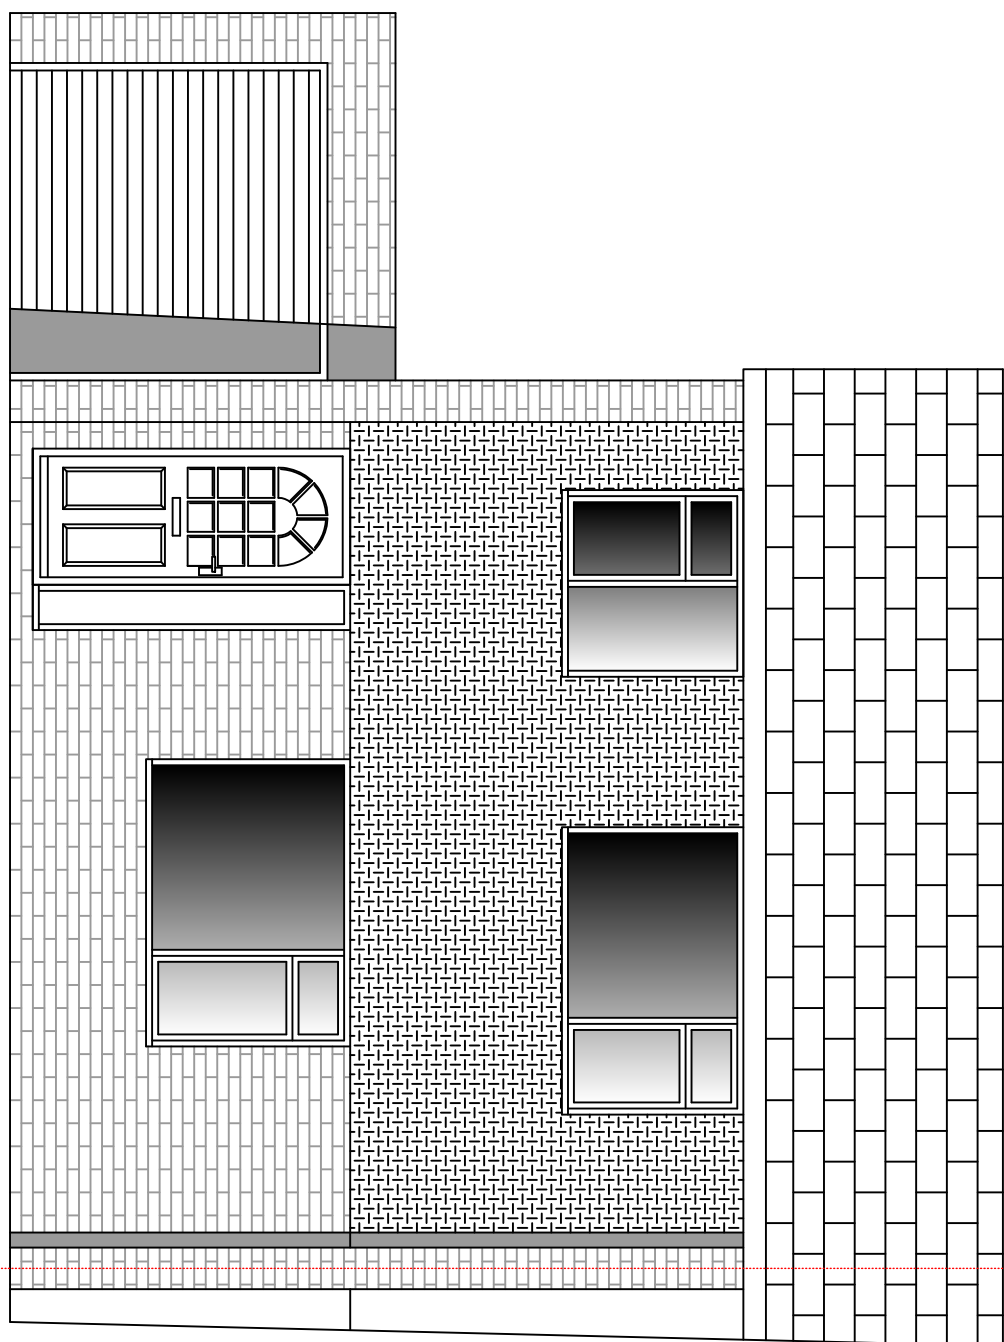


existing south east

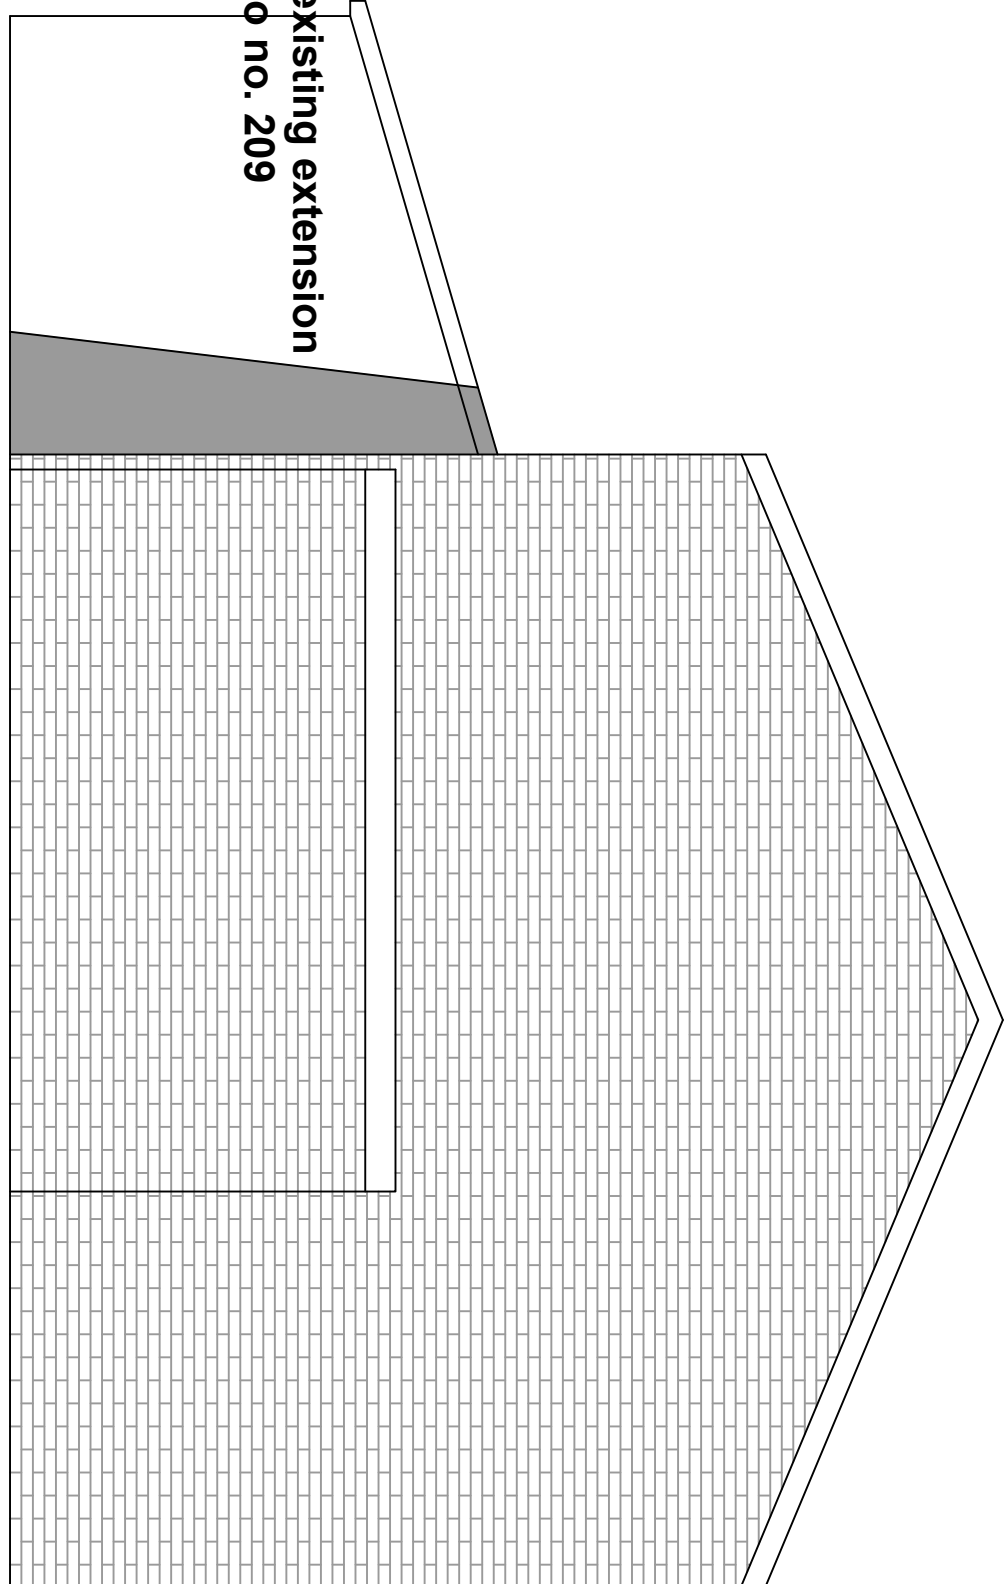


existing south west

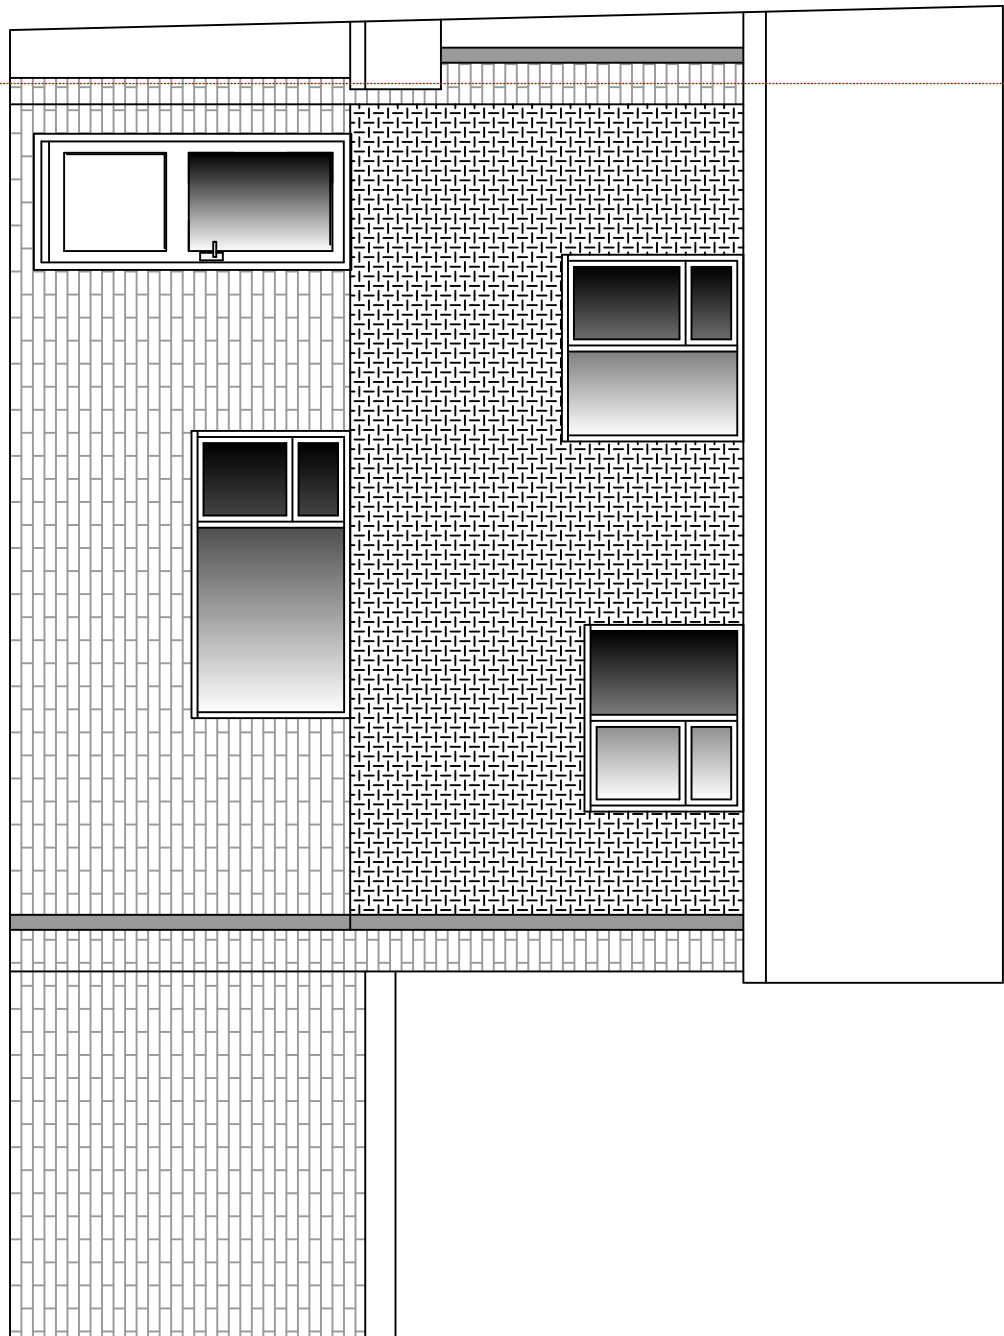


existing north east

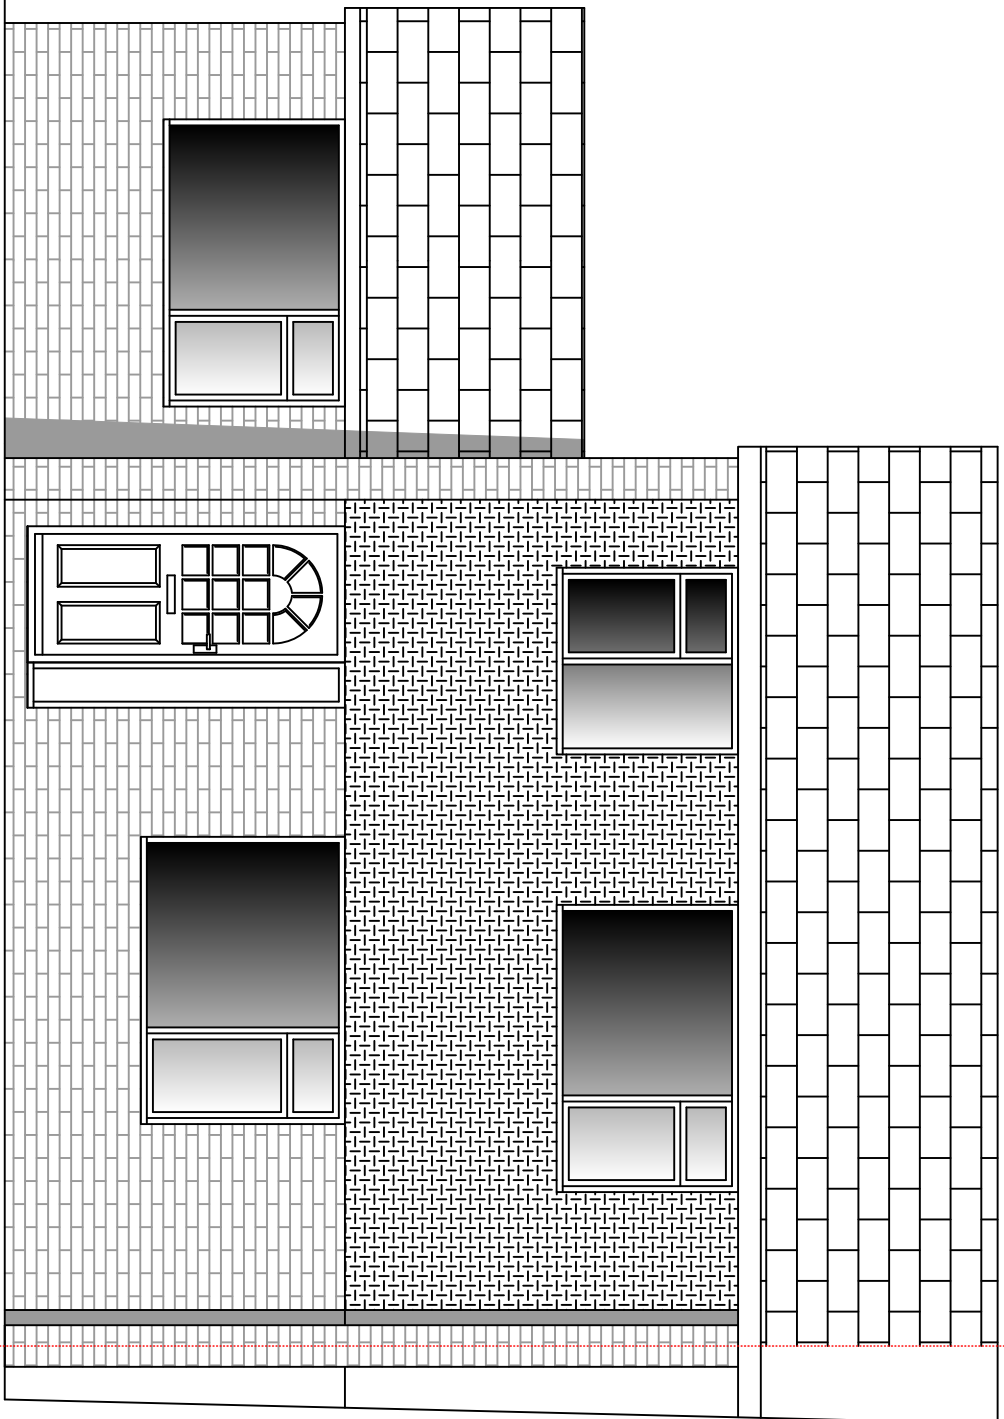

proposed south east

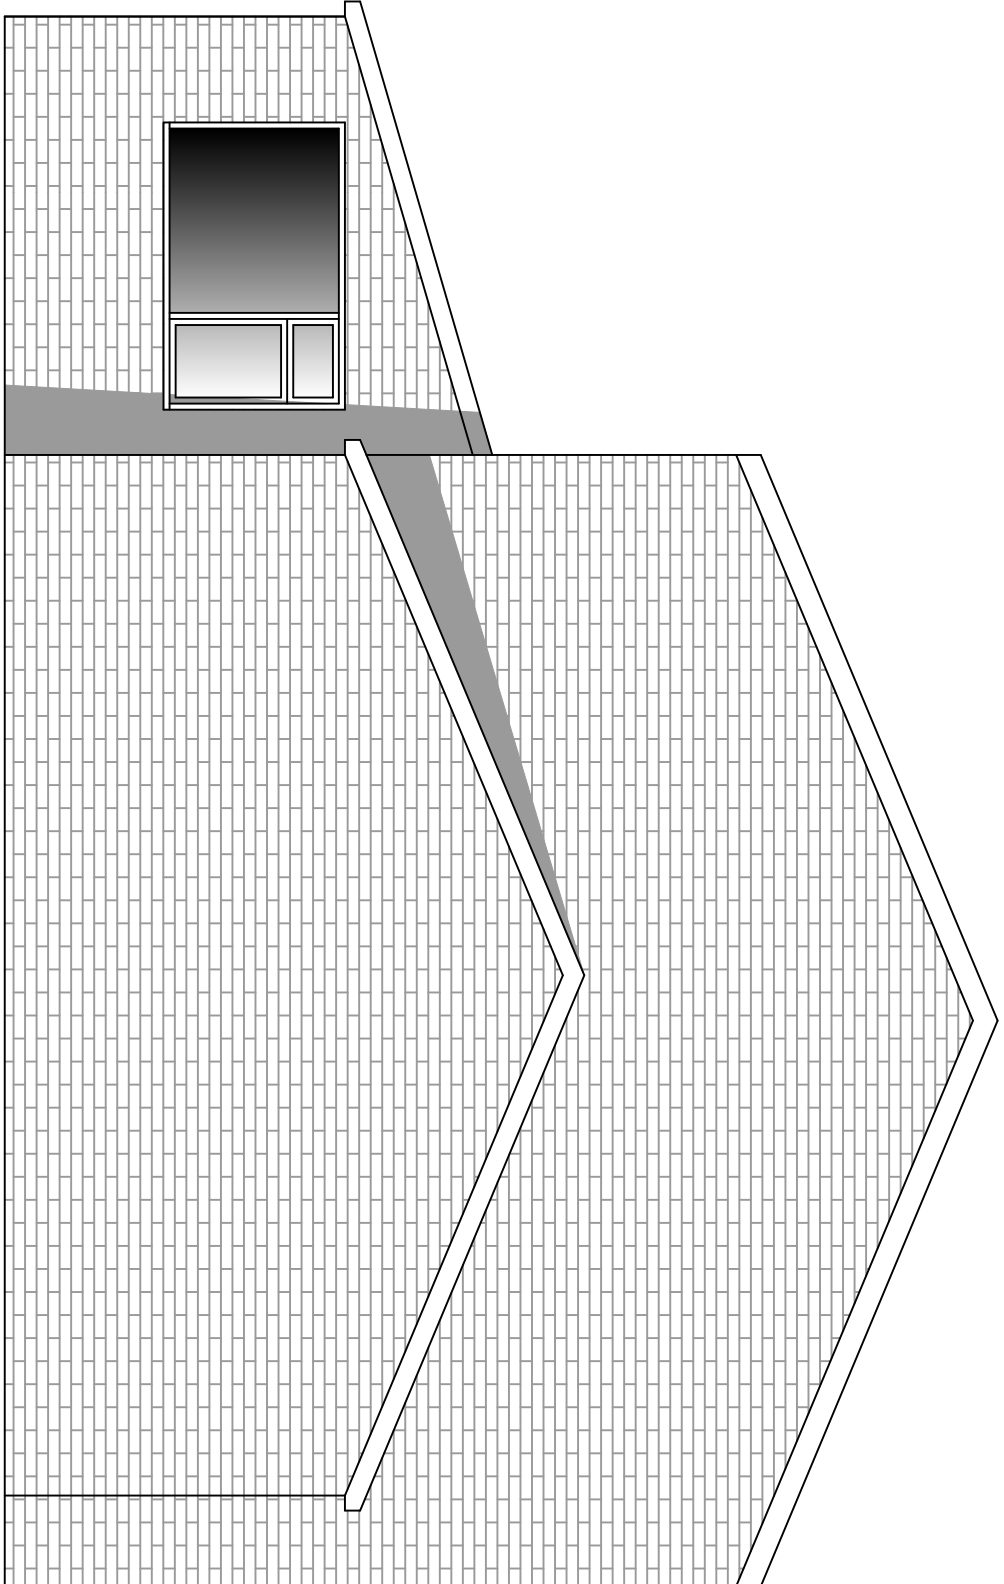

proposed south west

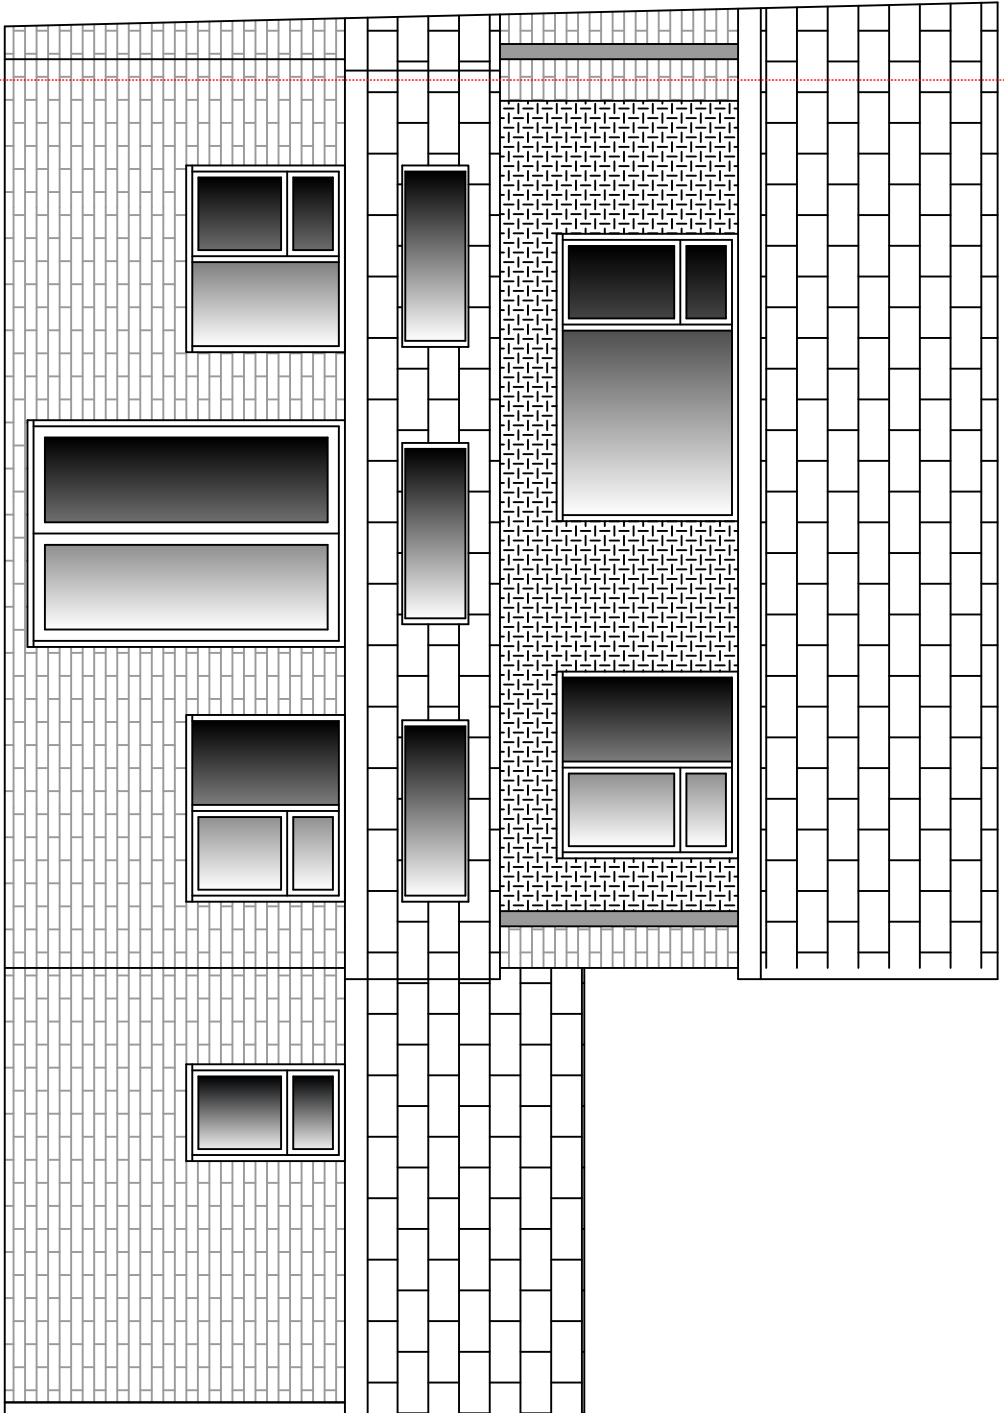

proposed north east

Amendments	
Date	Details
f	
e	
d	
c	
b	
a	

Plansplus
Award Winning Architectural Designers
29 Windmill Road
Towersey
Oxon
OX9 3QQ
tel: (44) 1844 212547
mob: 0797 030 4517
email: info@plansplus.co.uk
web: www.plansplus.co.uk

project
Proposed extension and alterations
207 Whiteley Wood Lane
Reading
Berkshire

client
Mr & Mrs P. Mahone
scale
1:50 @ A1 date July 2018
title
elevations

dwg no. 7253-02-C
drawn: M. Phillips
checked: RBA am