
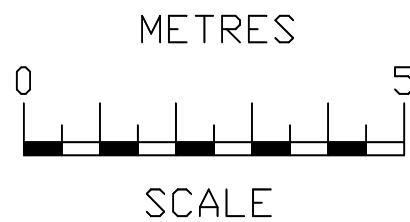
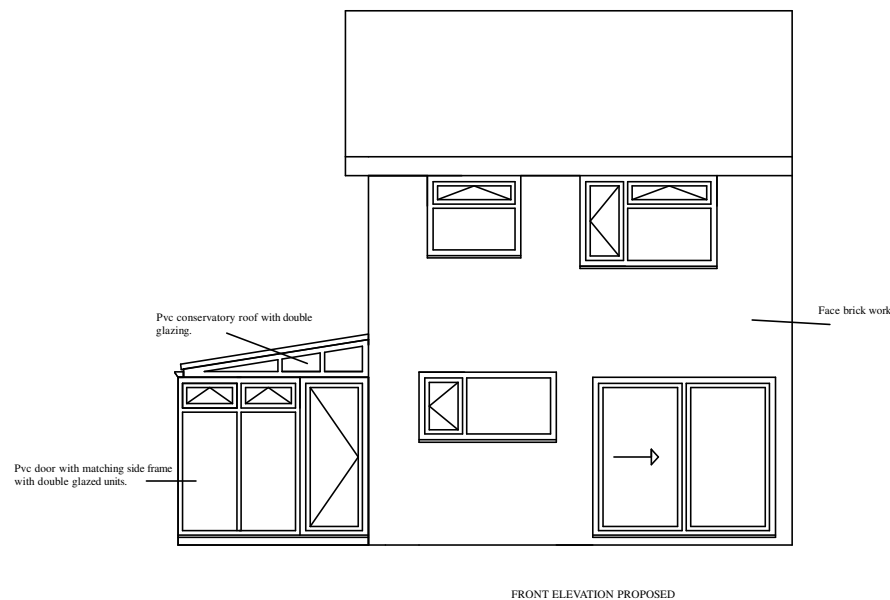


All dimensions shown are external brickwork sizes.

Drawing for planning purposes only.

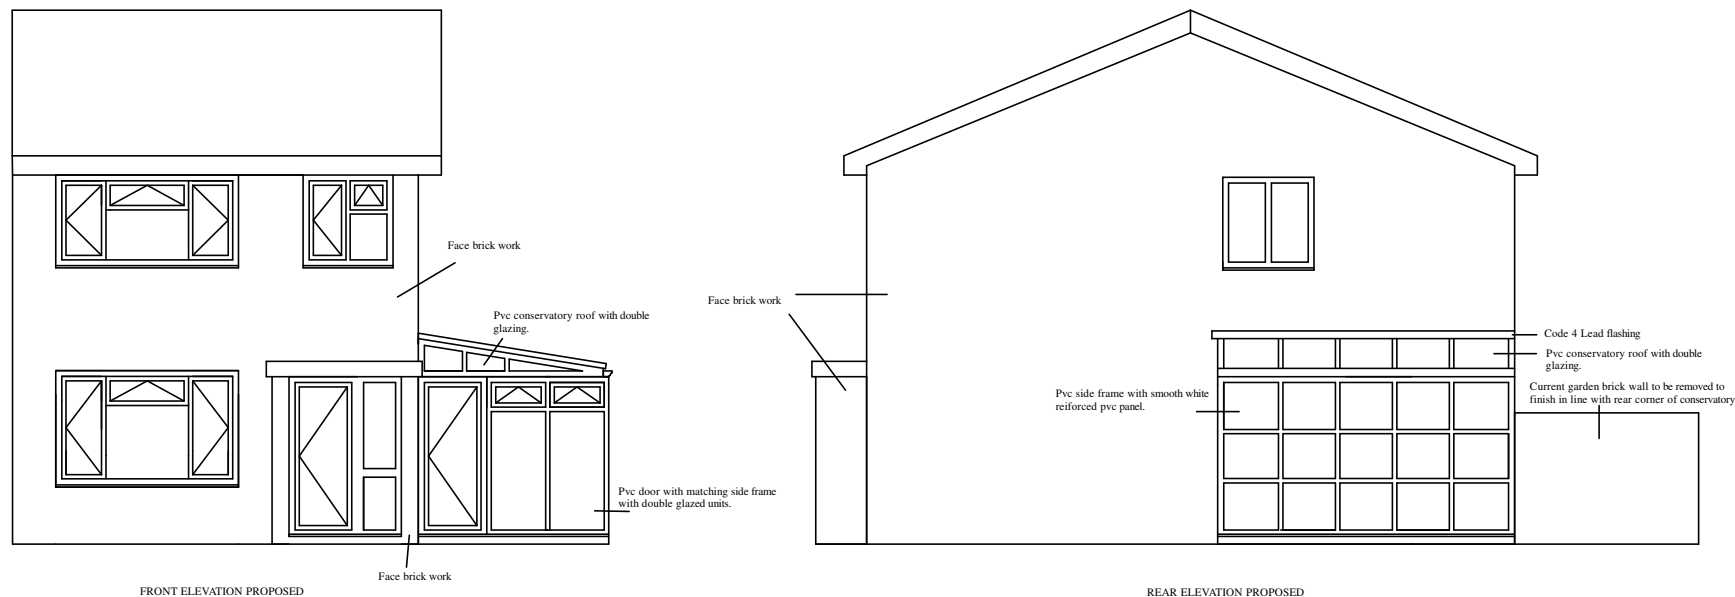

Drawing Title

Mrs Ludlow

15 Walnut Way
Tilehurst
Reading
RG30 4TD

1:100
Drawing 2

A3