
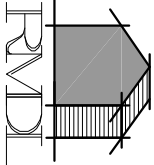



Queens Road

44
40

Ground Floor Plan - Existing

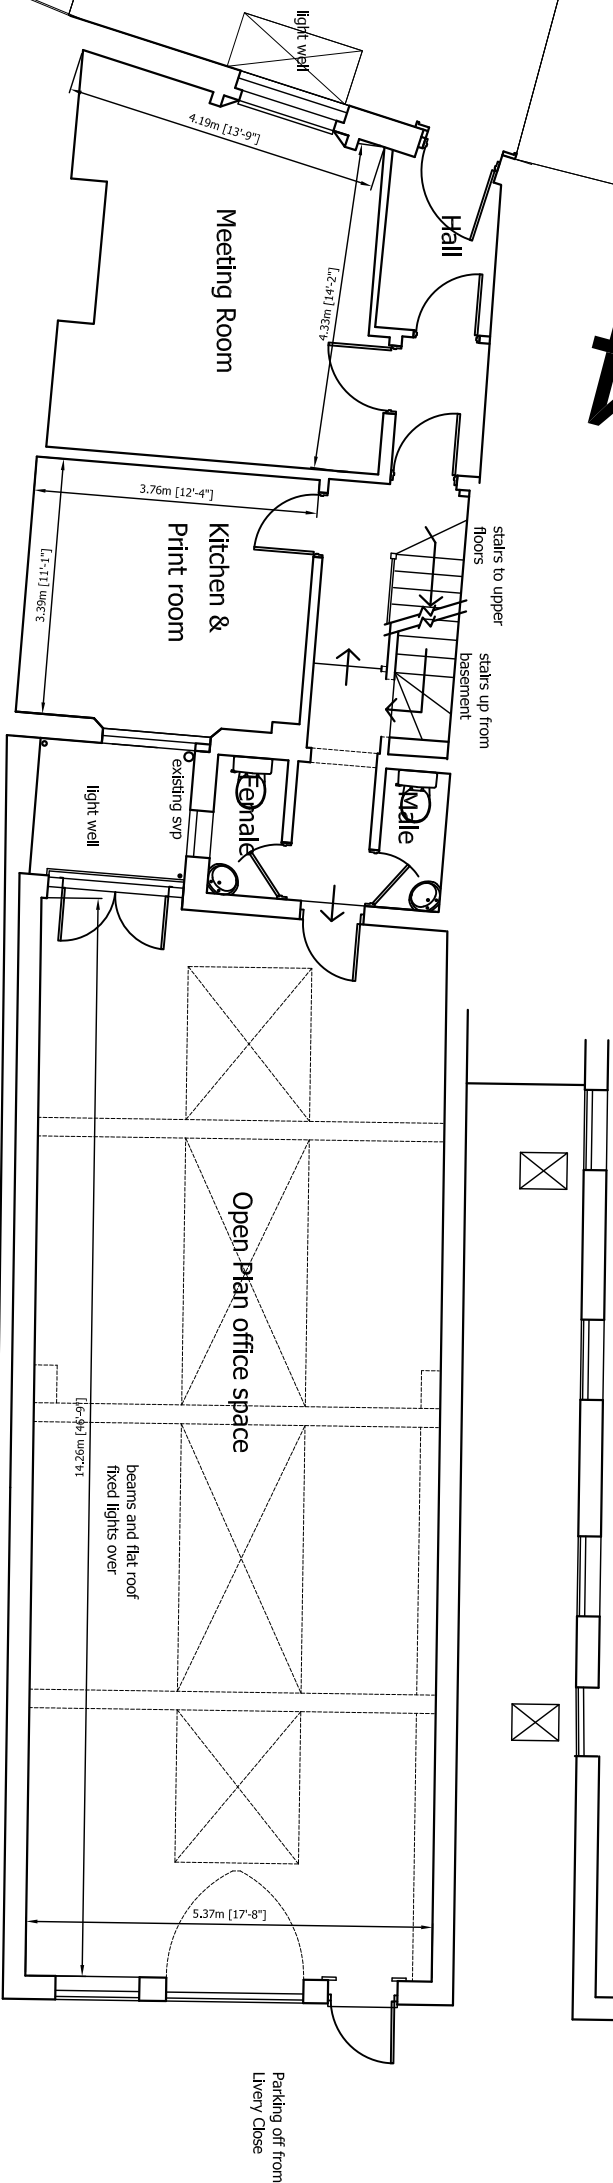

RAMMURTI DESIGN LTD
ARCHITECTURAL & PLANNING SERVICES
268 TILGHURST ROAD, READING RG30 2NE
TEL/FAX: 01189510628 MOB: 07799883574

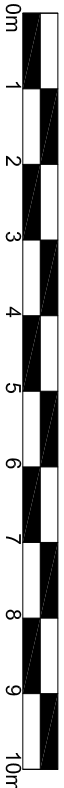

Proposed Change of Use of Existing Grade II listed Building
from A2 to C3 and conversion to apartments
at 42 Queens Road Road, Reading
for Ivy Crescent Ltd

FLOOR PLANS existing
Scale: 1/100
Date: July 2018

QR42:003 Rev -