


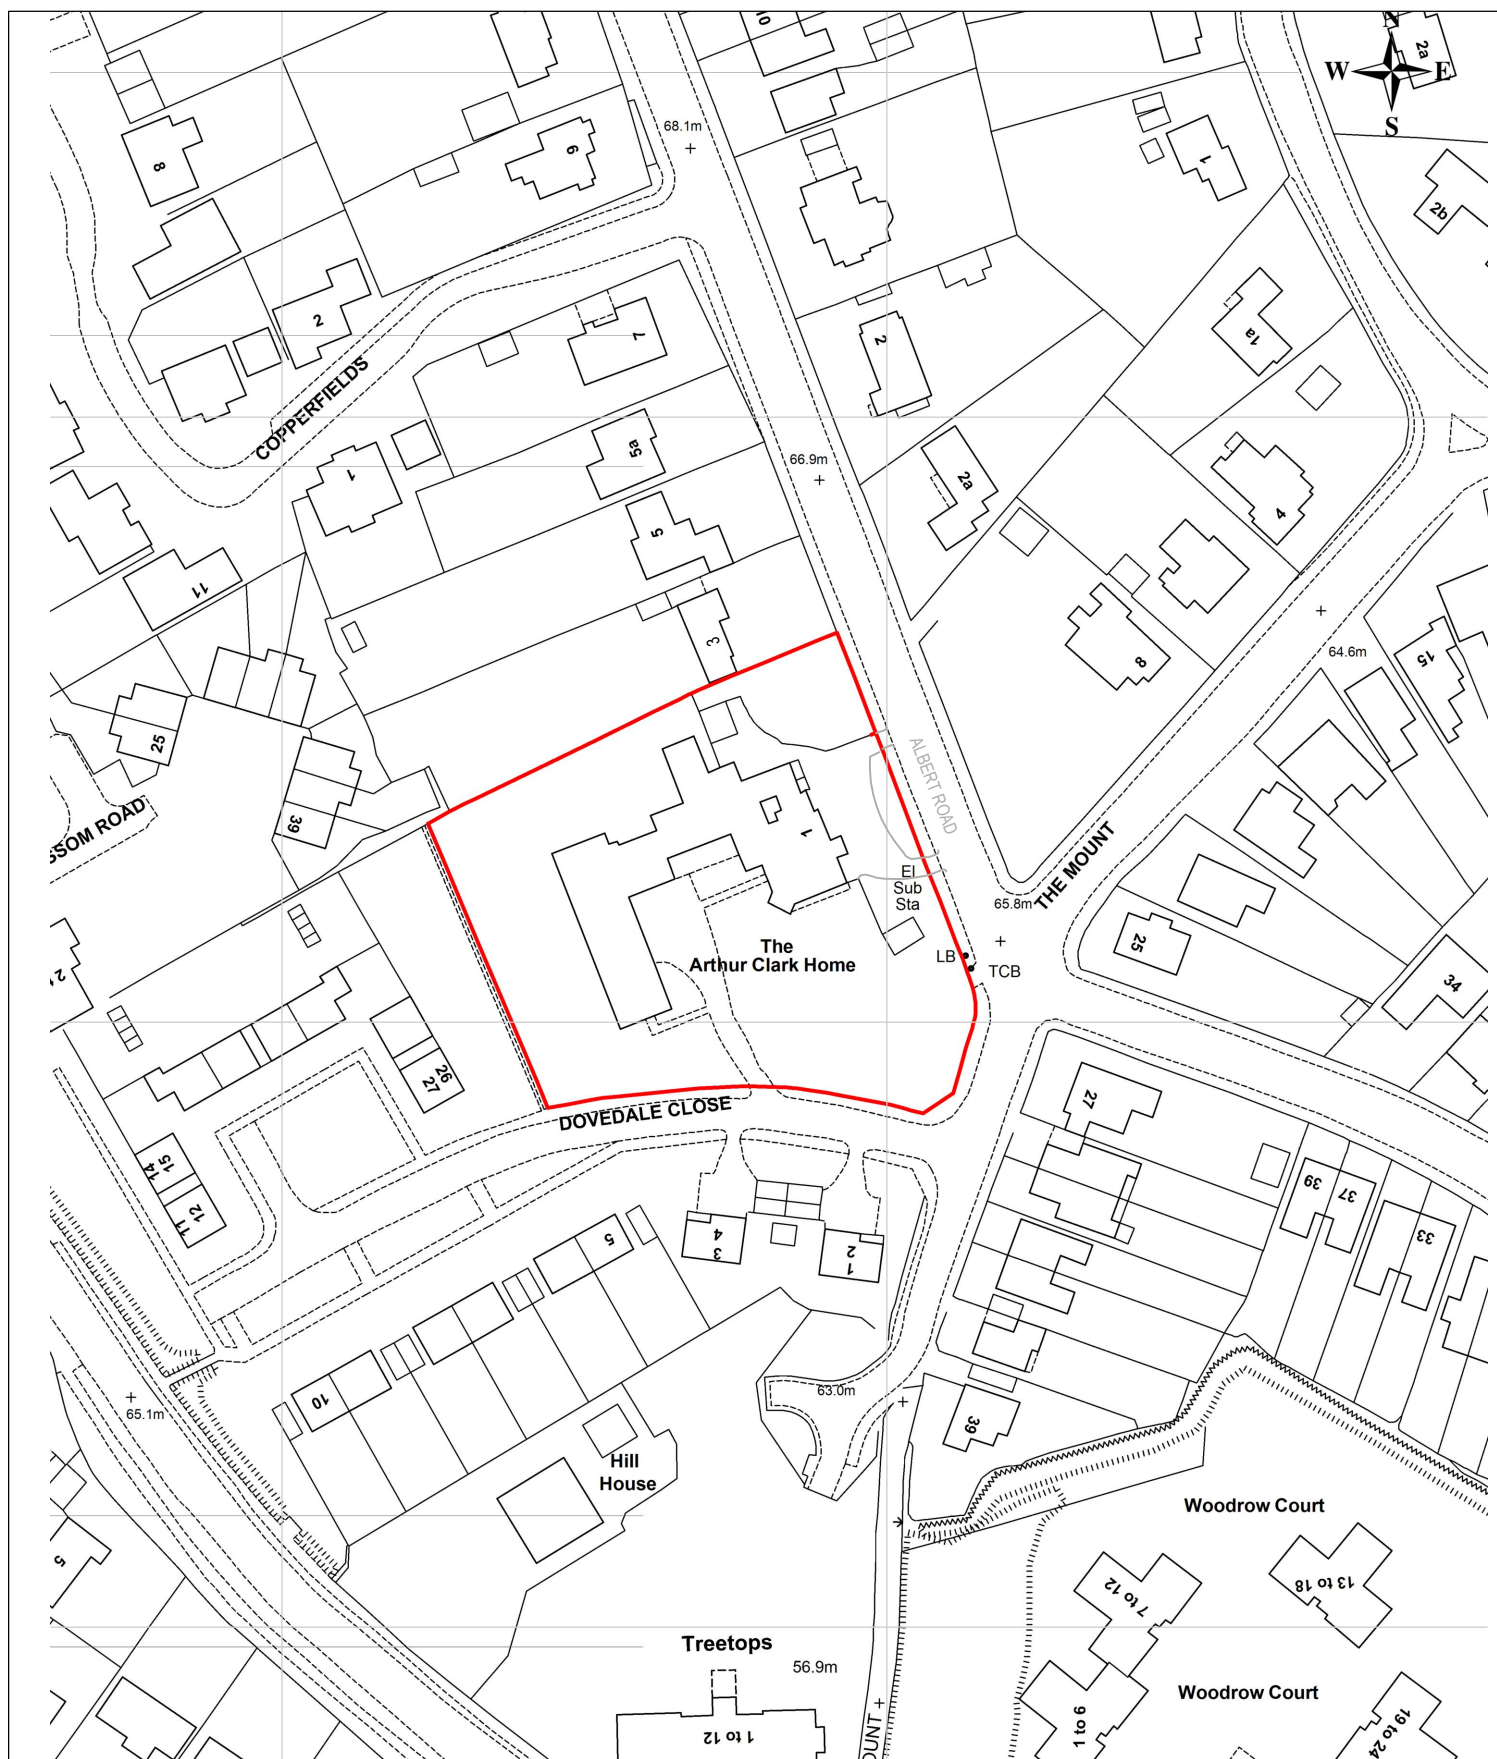

Rev S2: 11-01-2016 - Vehicular
ms entrance updated.

© The Archadia Practice (London) Ltd
Archadia Chartered Architects
Architecture : Surveying : Interiors : Space Planning : Design
ASHLEY HOUSE, 58-60 ASHLEY RD, HAMPTON,
MIDDXX, TW12 2HU. Tel: 020 89 415161 Fax: 020 89 415050

Client: Feltham Construction for A2D
A2Dominion Housing Options Ltd
Project: New Extra Care Development
1 Albert Road, Caversham, Reading
Title: Location Plan

Scale: 1:1250@A4 Date: 06-08-2015
Checked : jfh Rev Date: 11-01-2016
Drwg No: FC420-0-04 Rev: **S2**