


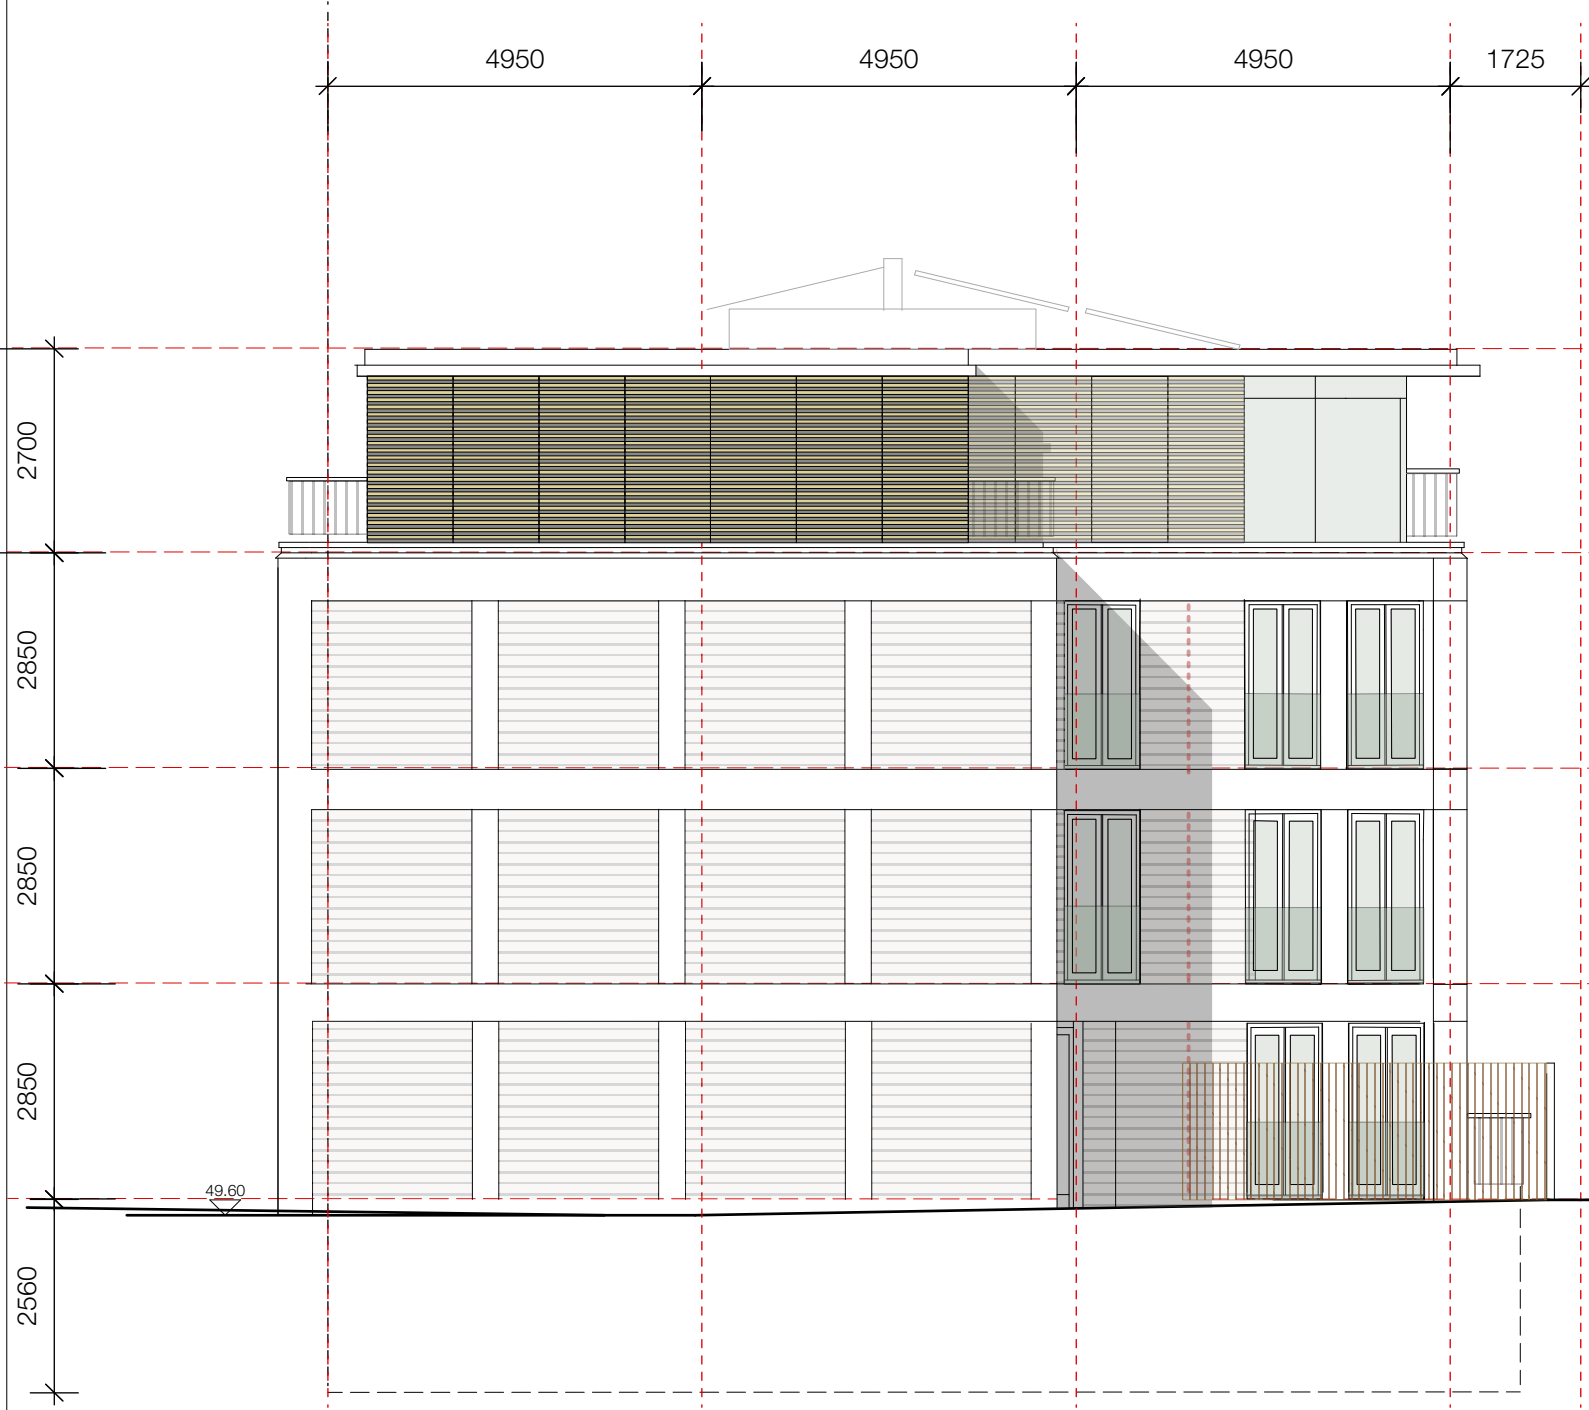


South Elevation

East Elevation


North Elevation



West Elevation

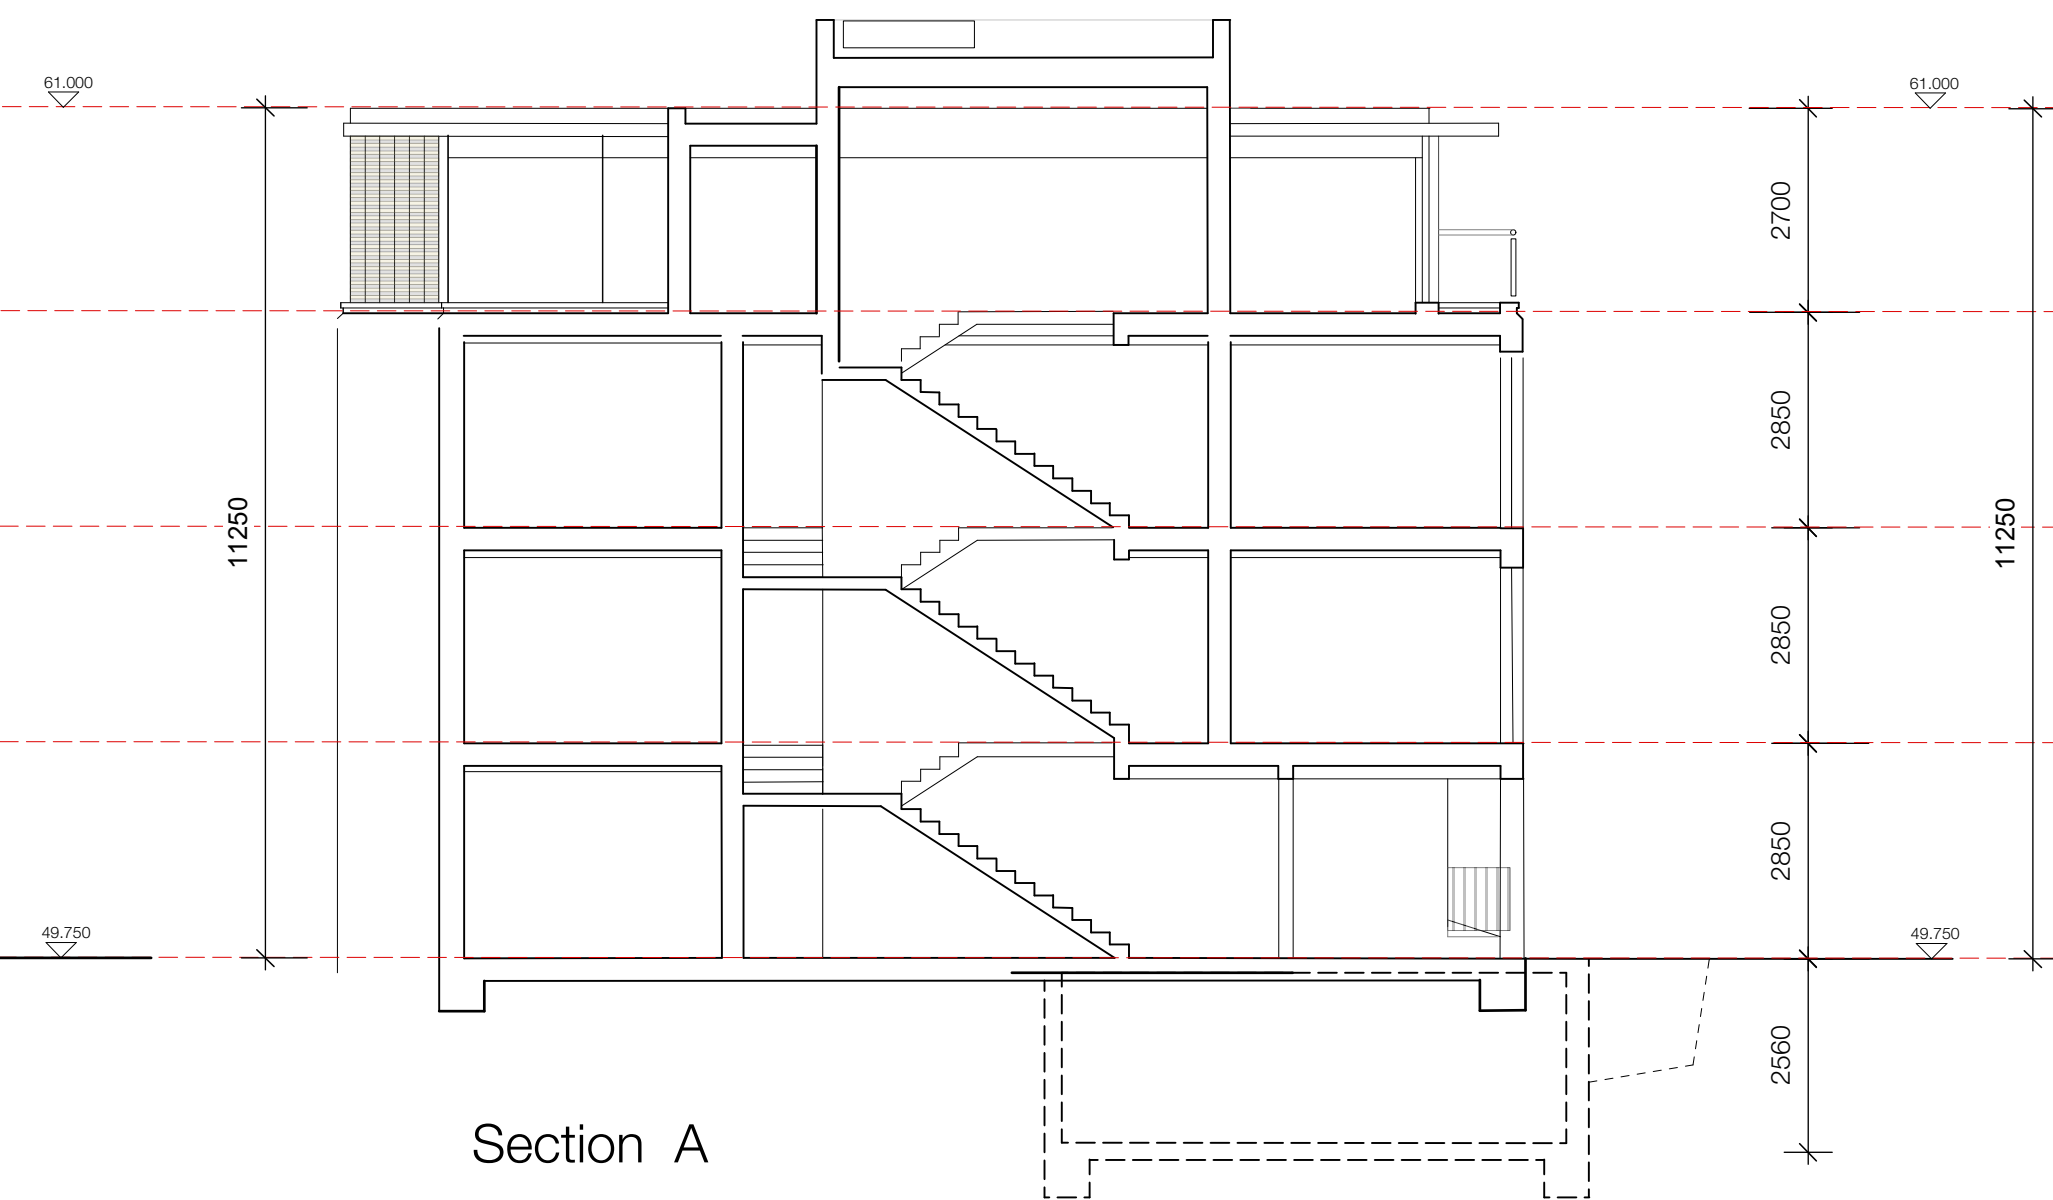

Section A

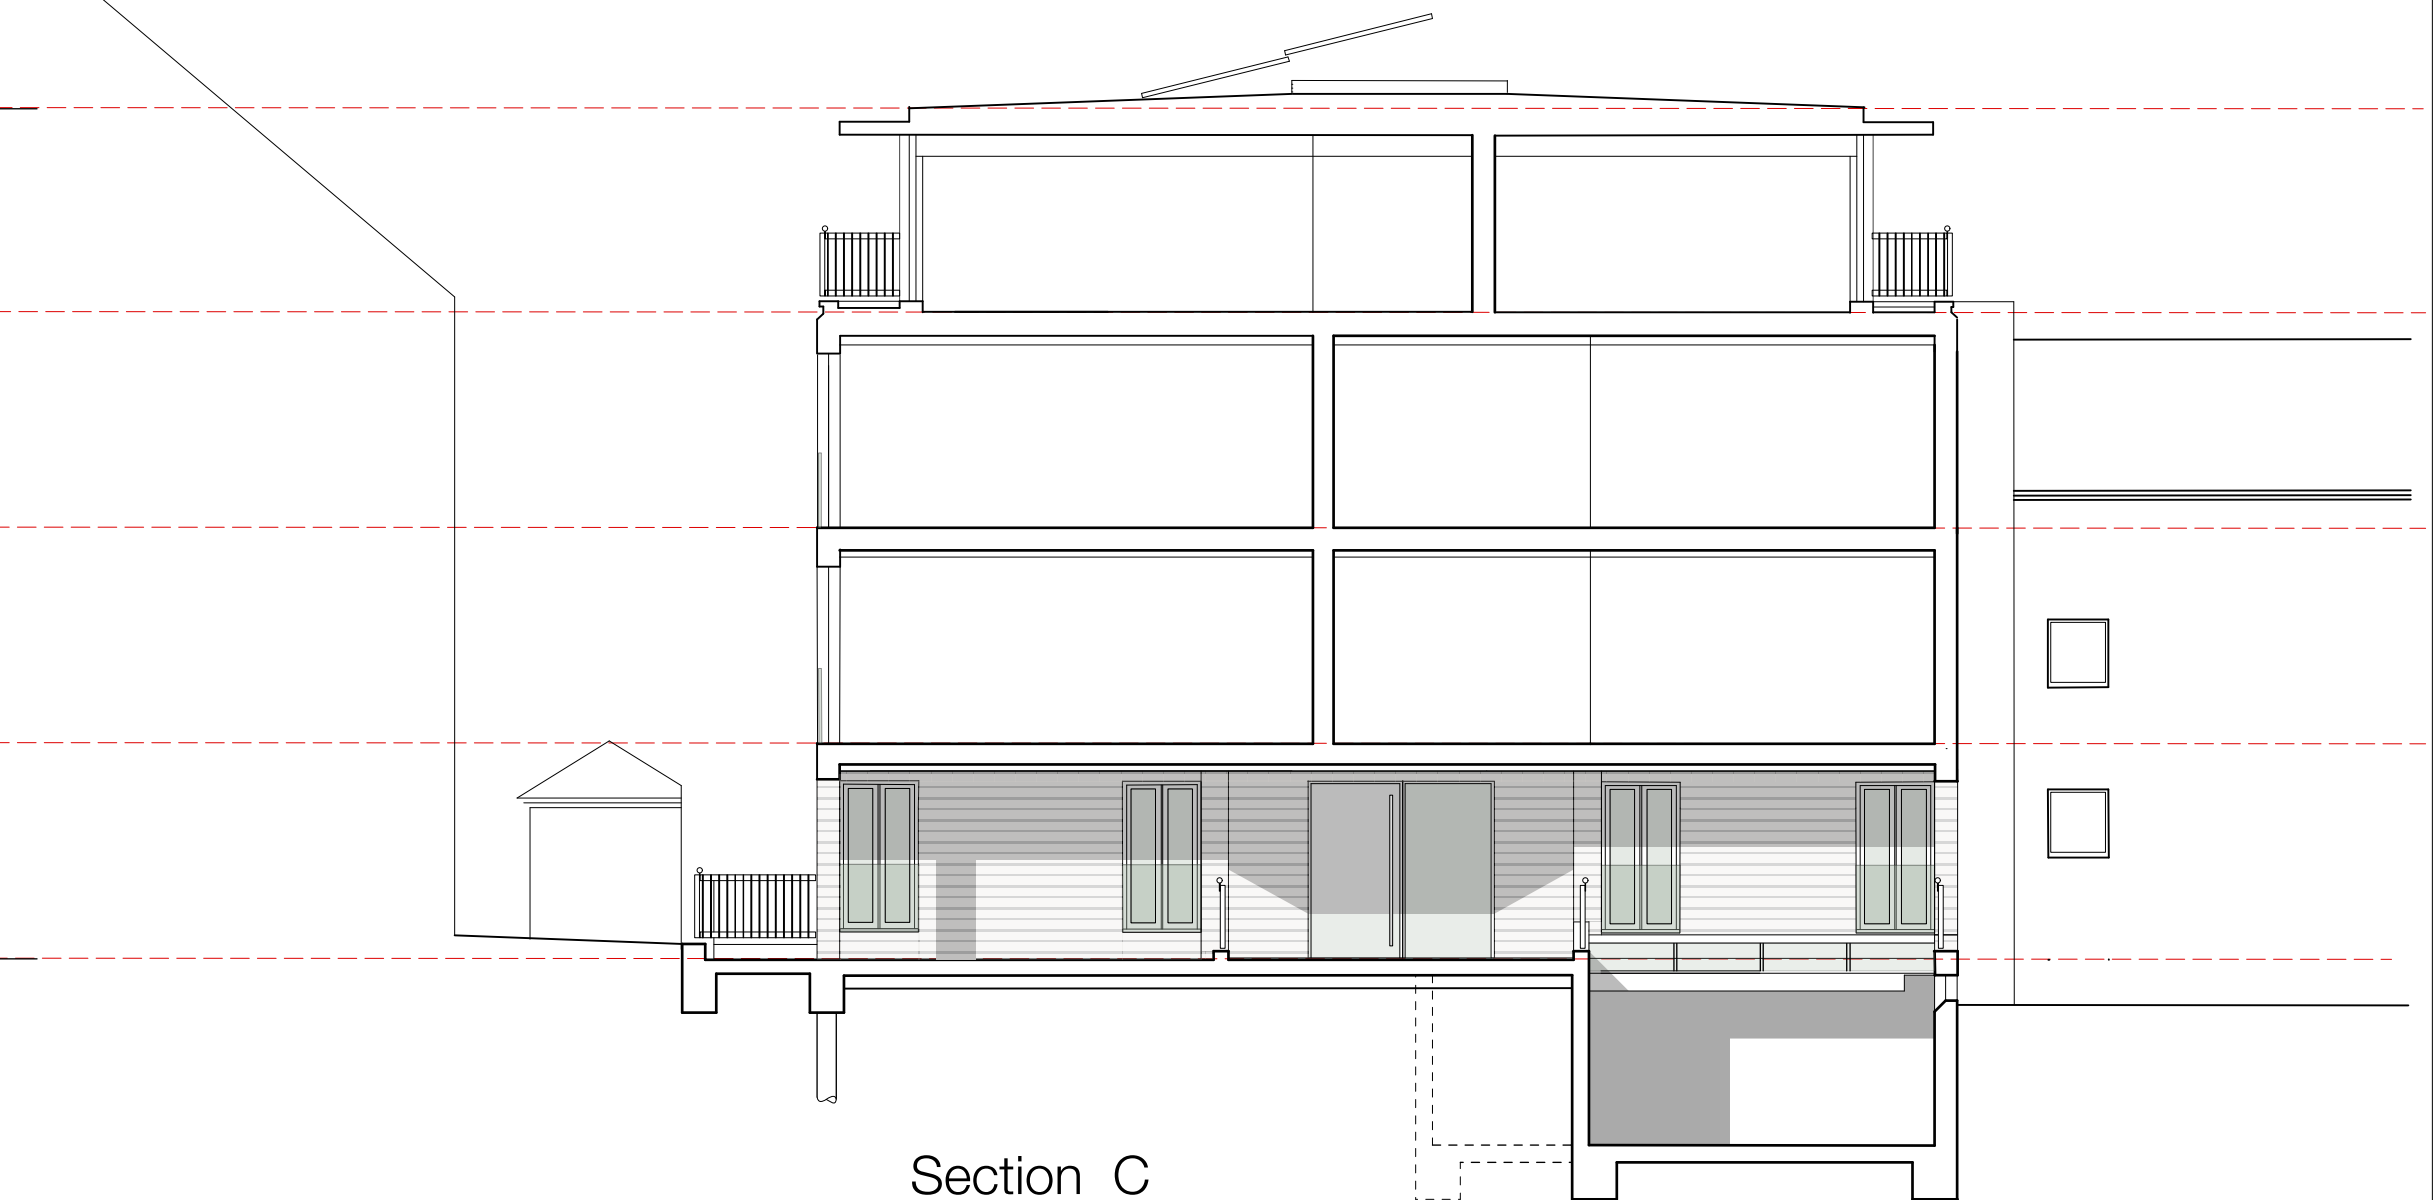

Section C

MATERIALS LEGEND

EXTERNAL WALLS:
Red brick to delineate structural frame with grey brick to infill panels
and red snap header to panel centre.
Glazed bricks to either side of the Main entrance doors.
Sweet chestnut ventilated rainscreen cladding (grey) to top floor.

EXTERNAL DOORS & WINDOWS:
Grey finish aluminium composite windows & doors.
Juliet balconies with glass balustrade set within door reveals.
Slender glazing bar aluminium glazing system to top floor.

ROOF:
Single ply high performance membrane (Grey).
Grey metal eave trims.

BALUSTRADES:
Galvanised flat metal railings.

BOUNDARY TREATMENT LEGEND

New Cedar battens timber fence

Blue line denotes Juliet glass balustrade set within window reveals.

Flat metal balustrade to Ground floor East Elevation & part North and South Elevations.
Flat metal balustrade to all upper floors balconies.