



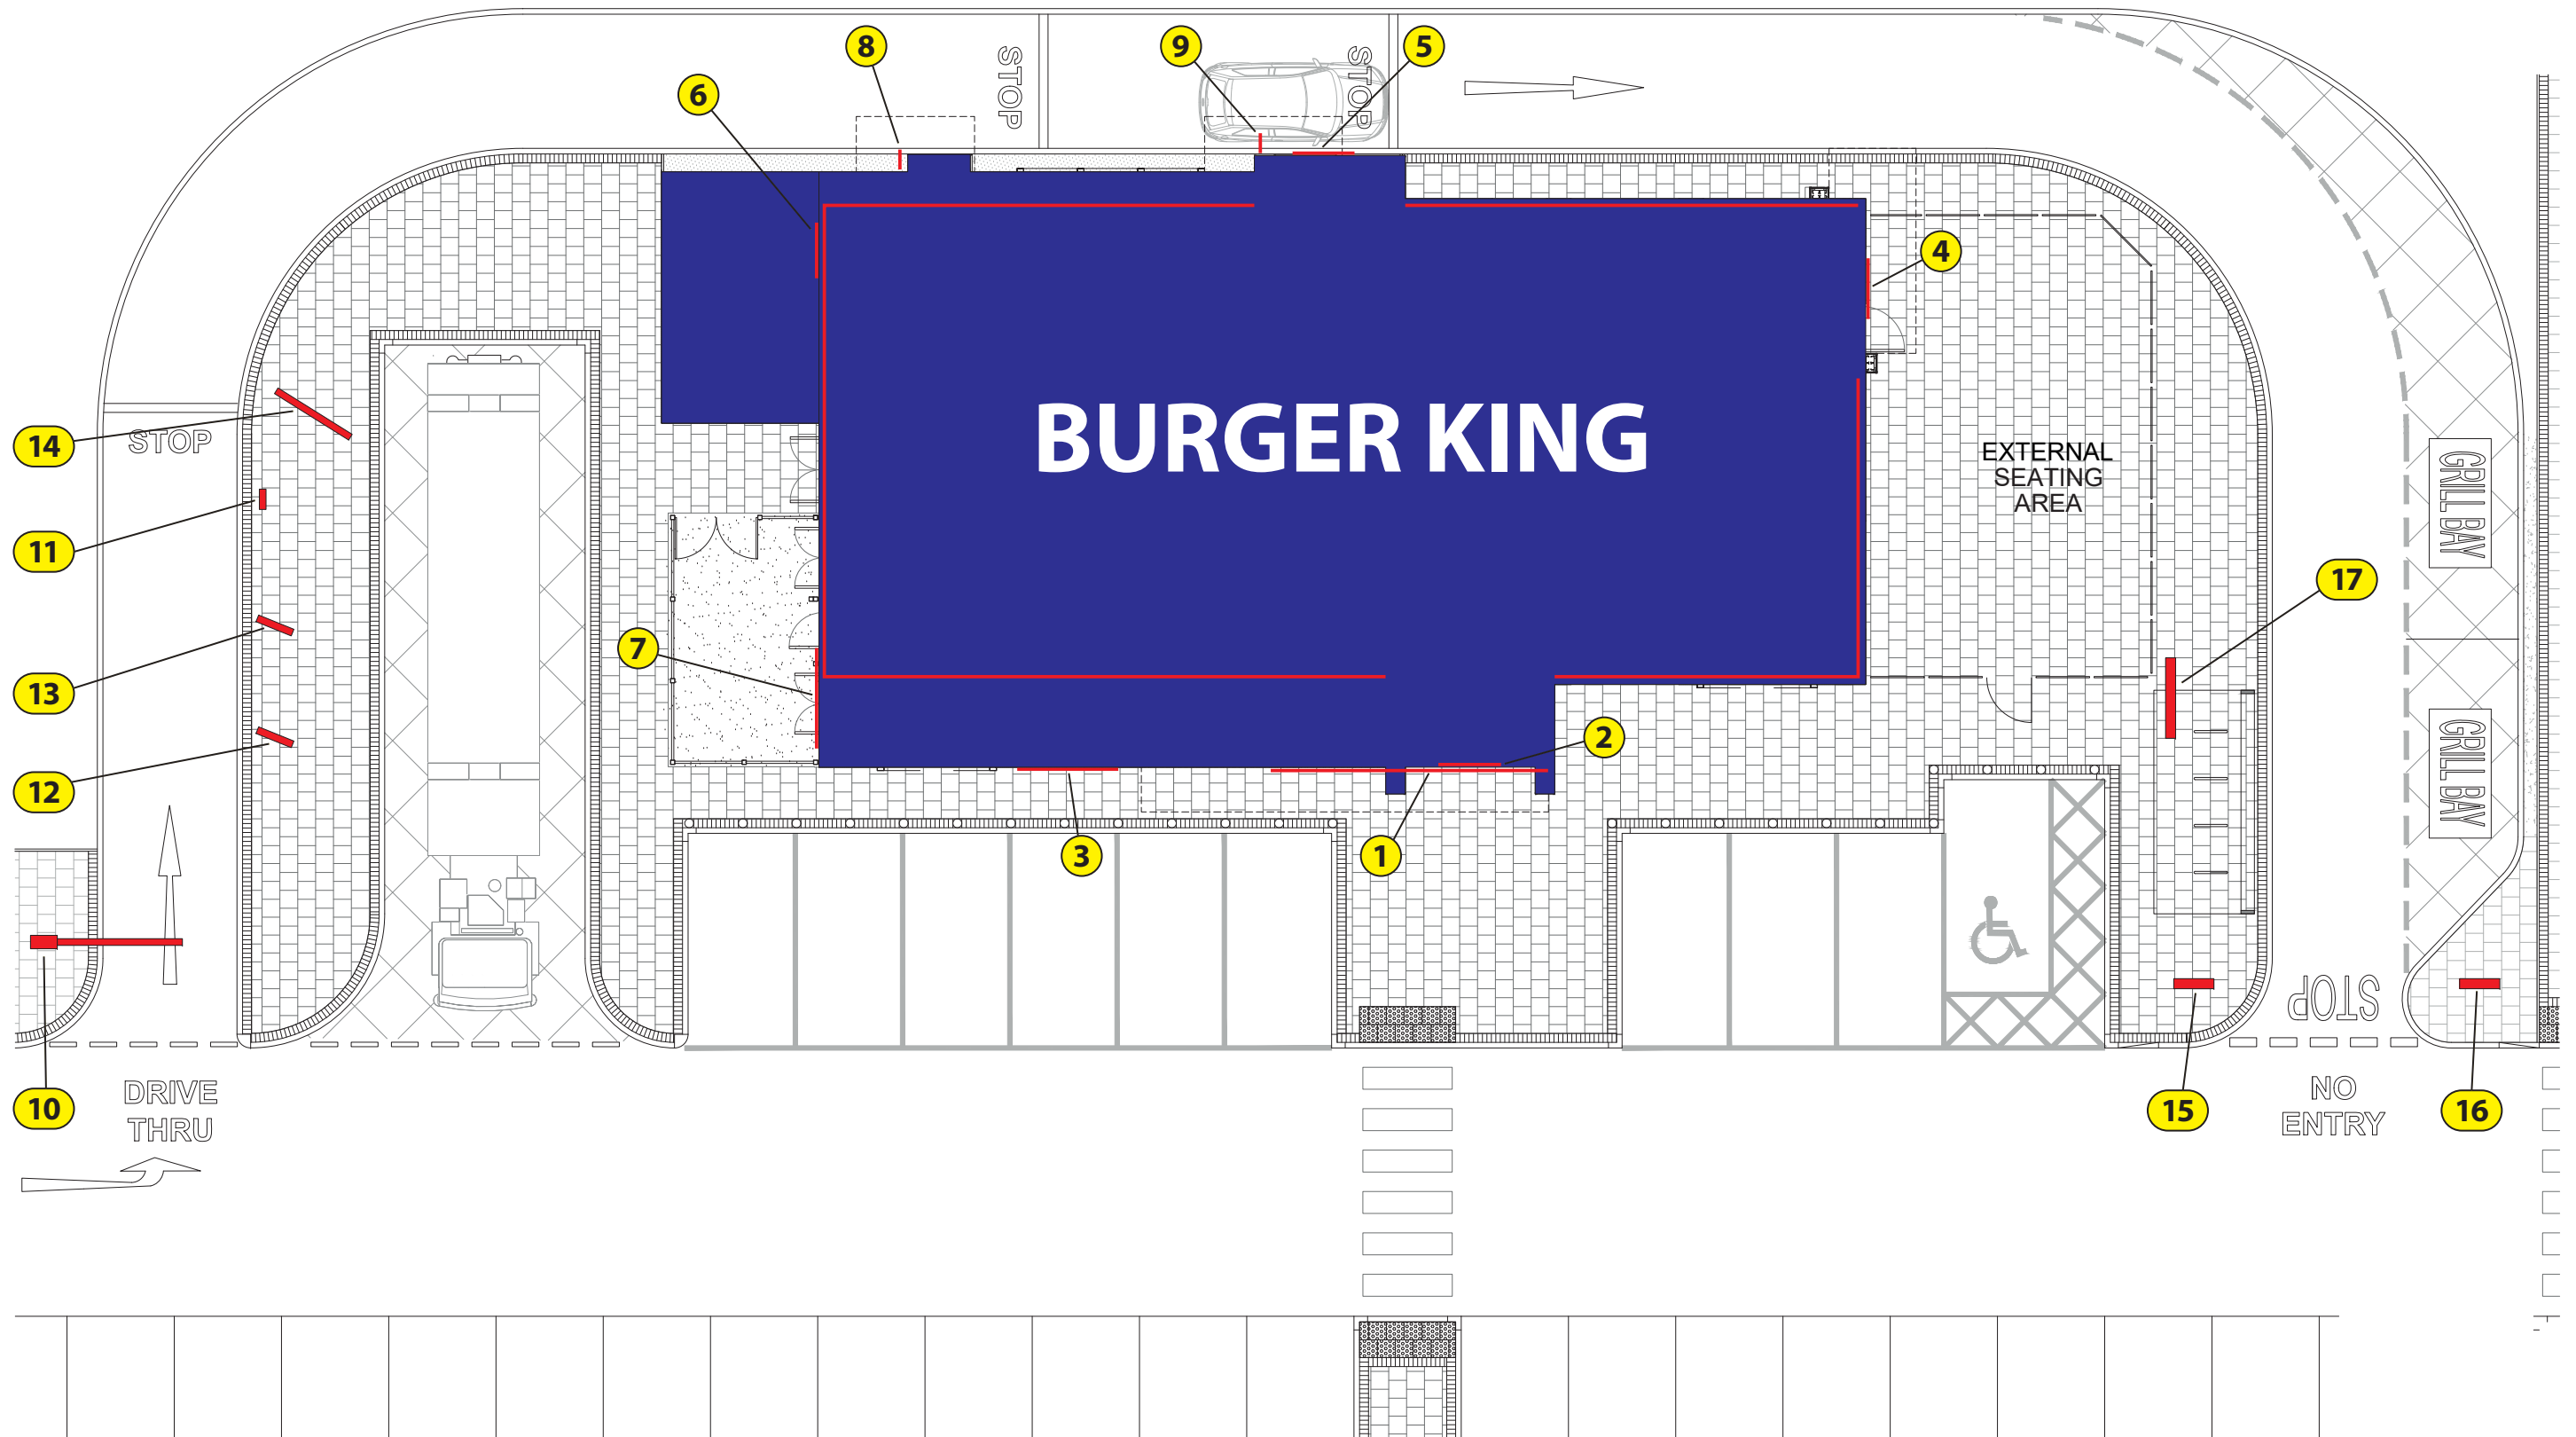


CLIENT:	BURGER KING
JOB TITLE/SITE:	READING GATEWAY DT
JOB NUMBER:	n/a
DRAWN BY:	PCL
SCALE:	1:150 @ A3
DATE:	03-07-2018 r2
SAVED AS:	BK Reading Gateway DT External Signage Planning Proposal

THIS DRAWING IS COPYRIGHT AND MUST NOT BE REPRODUCED WITHOUT PERMISSION. ALWAYS REFER TO PANTONE/RAL NUMBERS FOR COLOURS AS ALL MONITORS AND PRINTERS WILL HAVE DIFFERENT REPRESENTATIONS

DRAWING NUMBER
12575q

© COPYRIGHT L&G SIGNS LIMITED

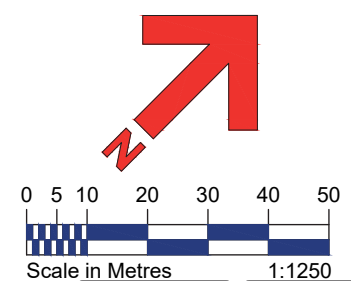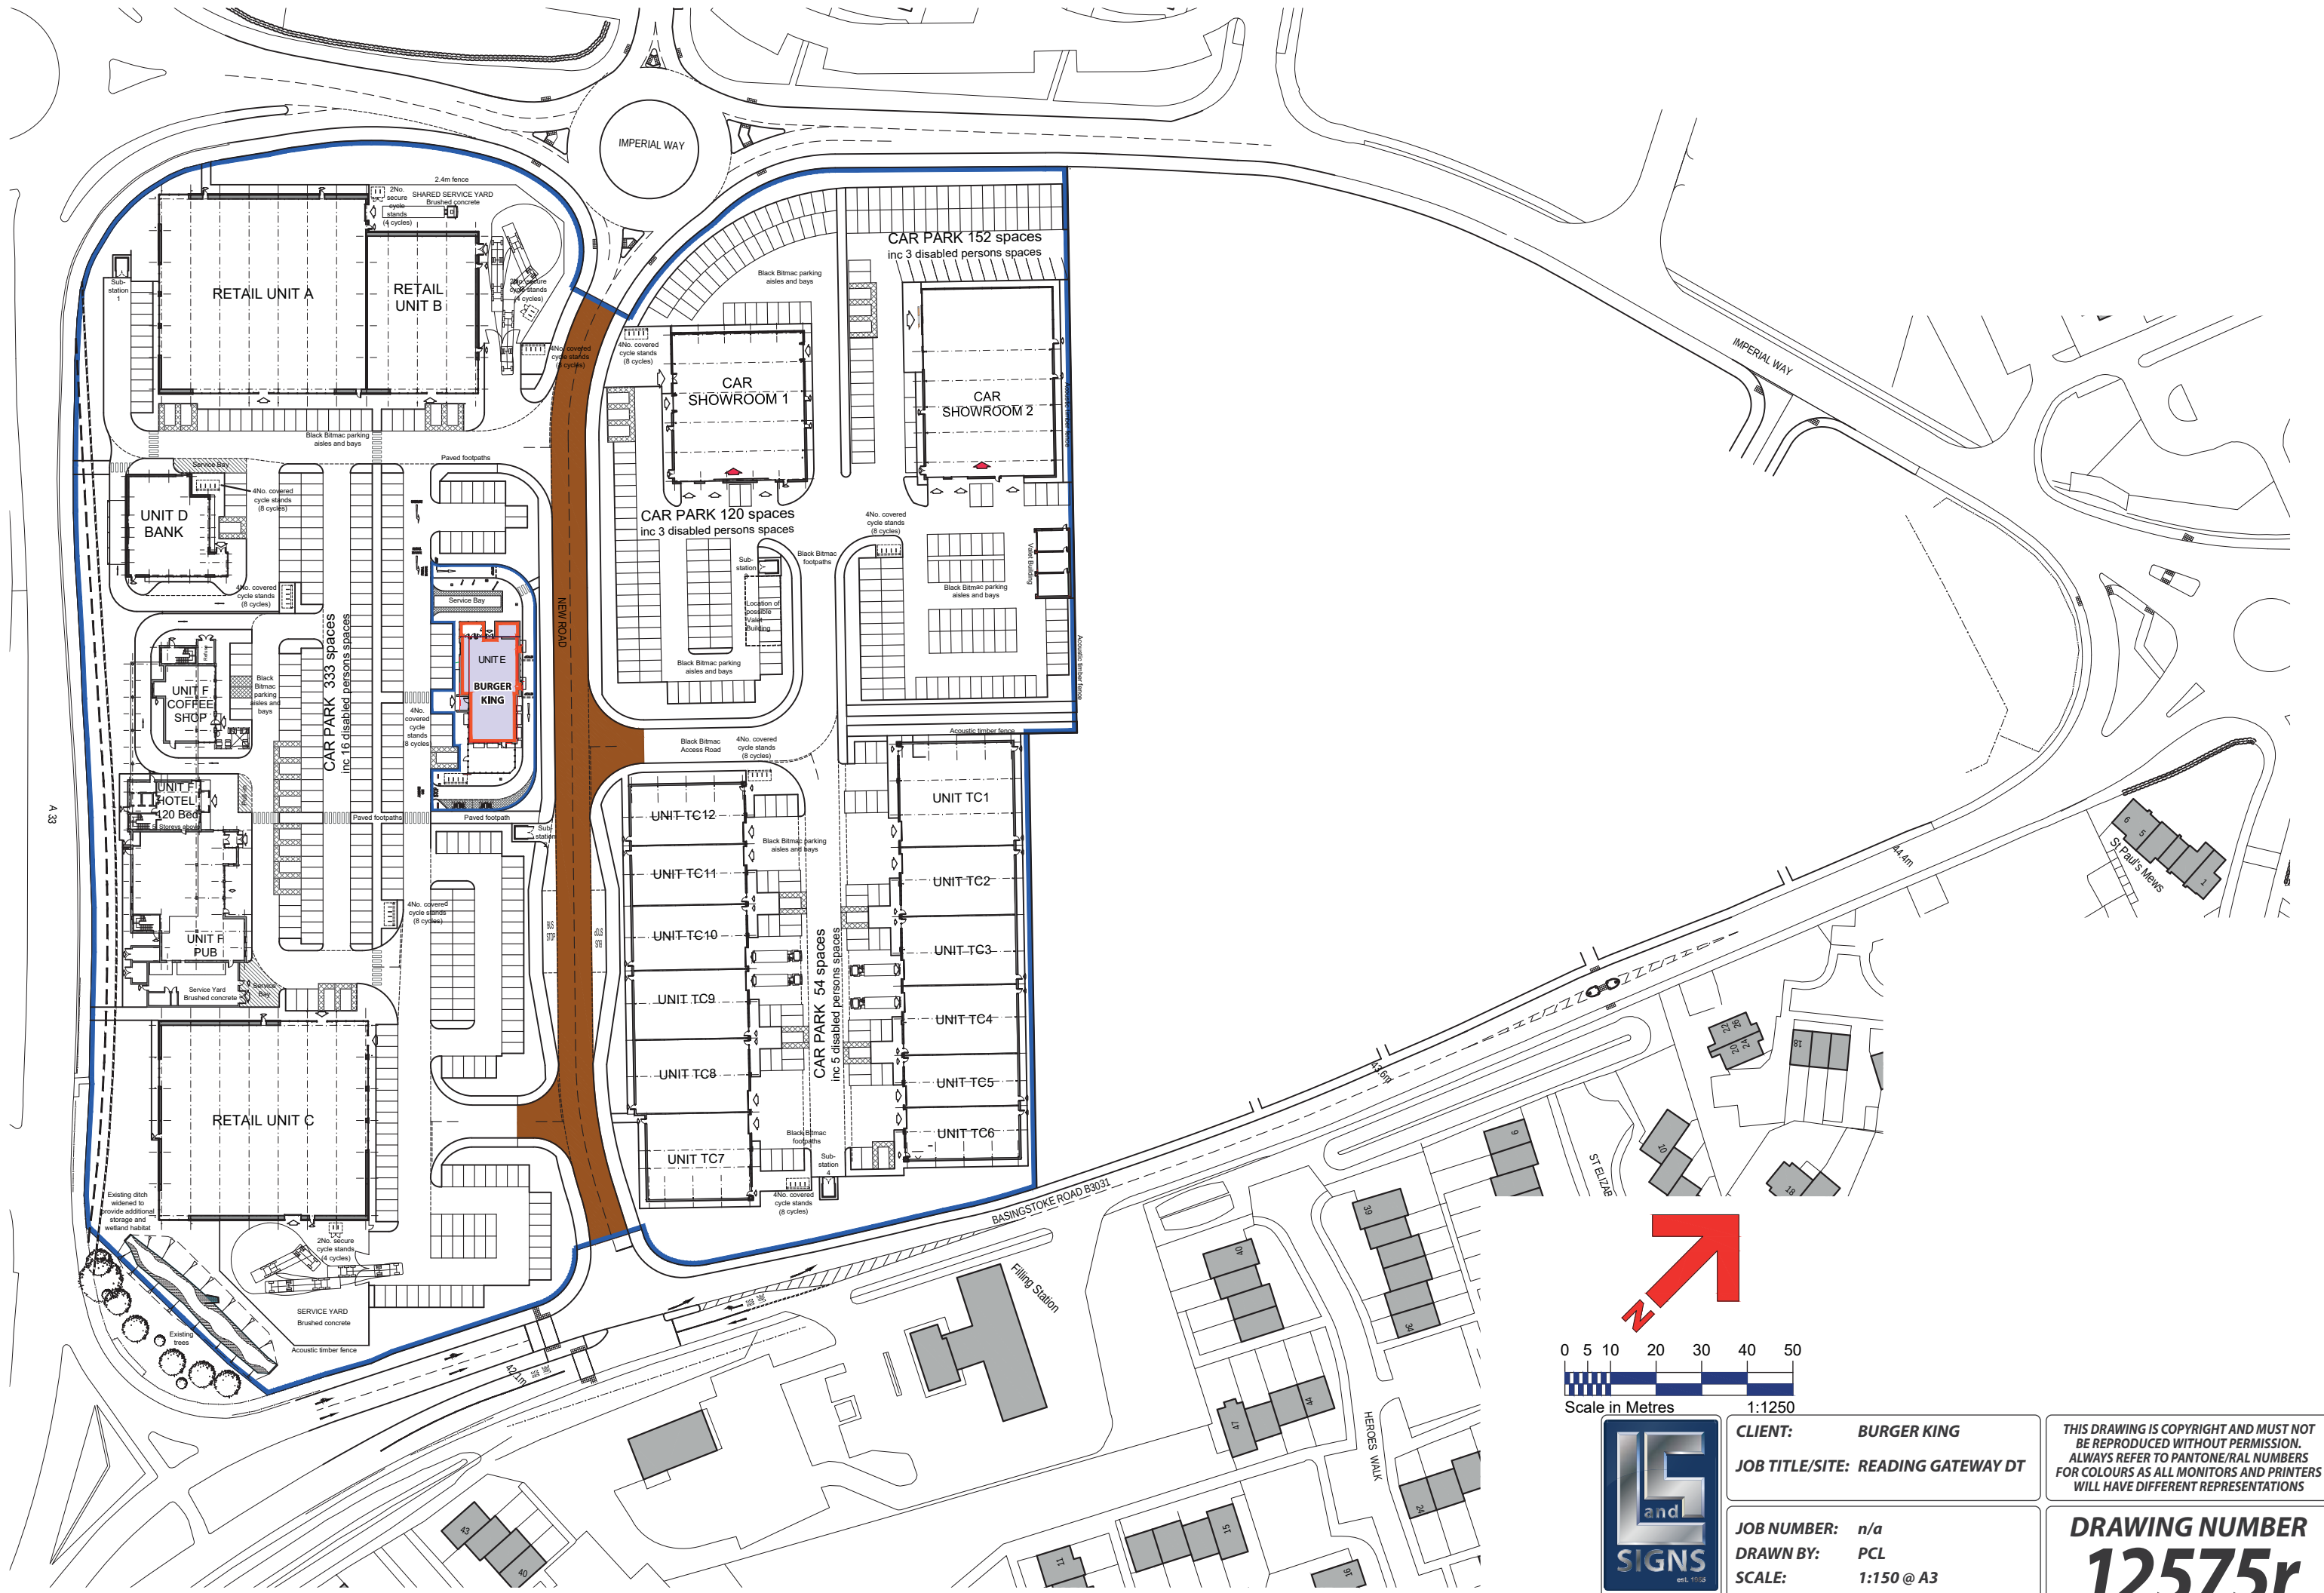

CLIENT:	BURGER KING
JOB TITLE/SITE:	READING GATEWAY DT
JOB NUMBER:	n/a
DRAWN BY:	PCL
SCALE:	1:150 @ A3
DATE:	03-07-2018 r2
SAVED AS:	BK Reading Gateway DT External Signage Planning Proposal

THIS DRAWING IS COPYRIGHT AND MUST NOT
BE REPRODUCED WITHOUT PERMISSION.
ALWAYS REFER TO PANTONE/RAL NUMBERS
FOR COLOURS AS ALL MONITORS AND PRINTERS
WILL HAVE DIFFERENT REPRESENTATIONS

DRAWING NUMBER
12575r

© COPYRIGHT L&G SIGNS LIMITED